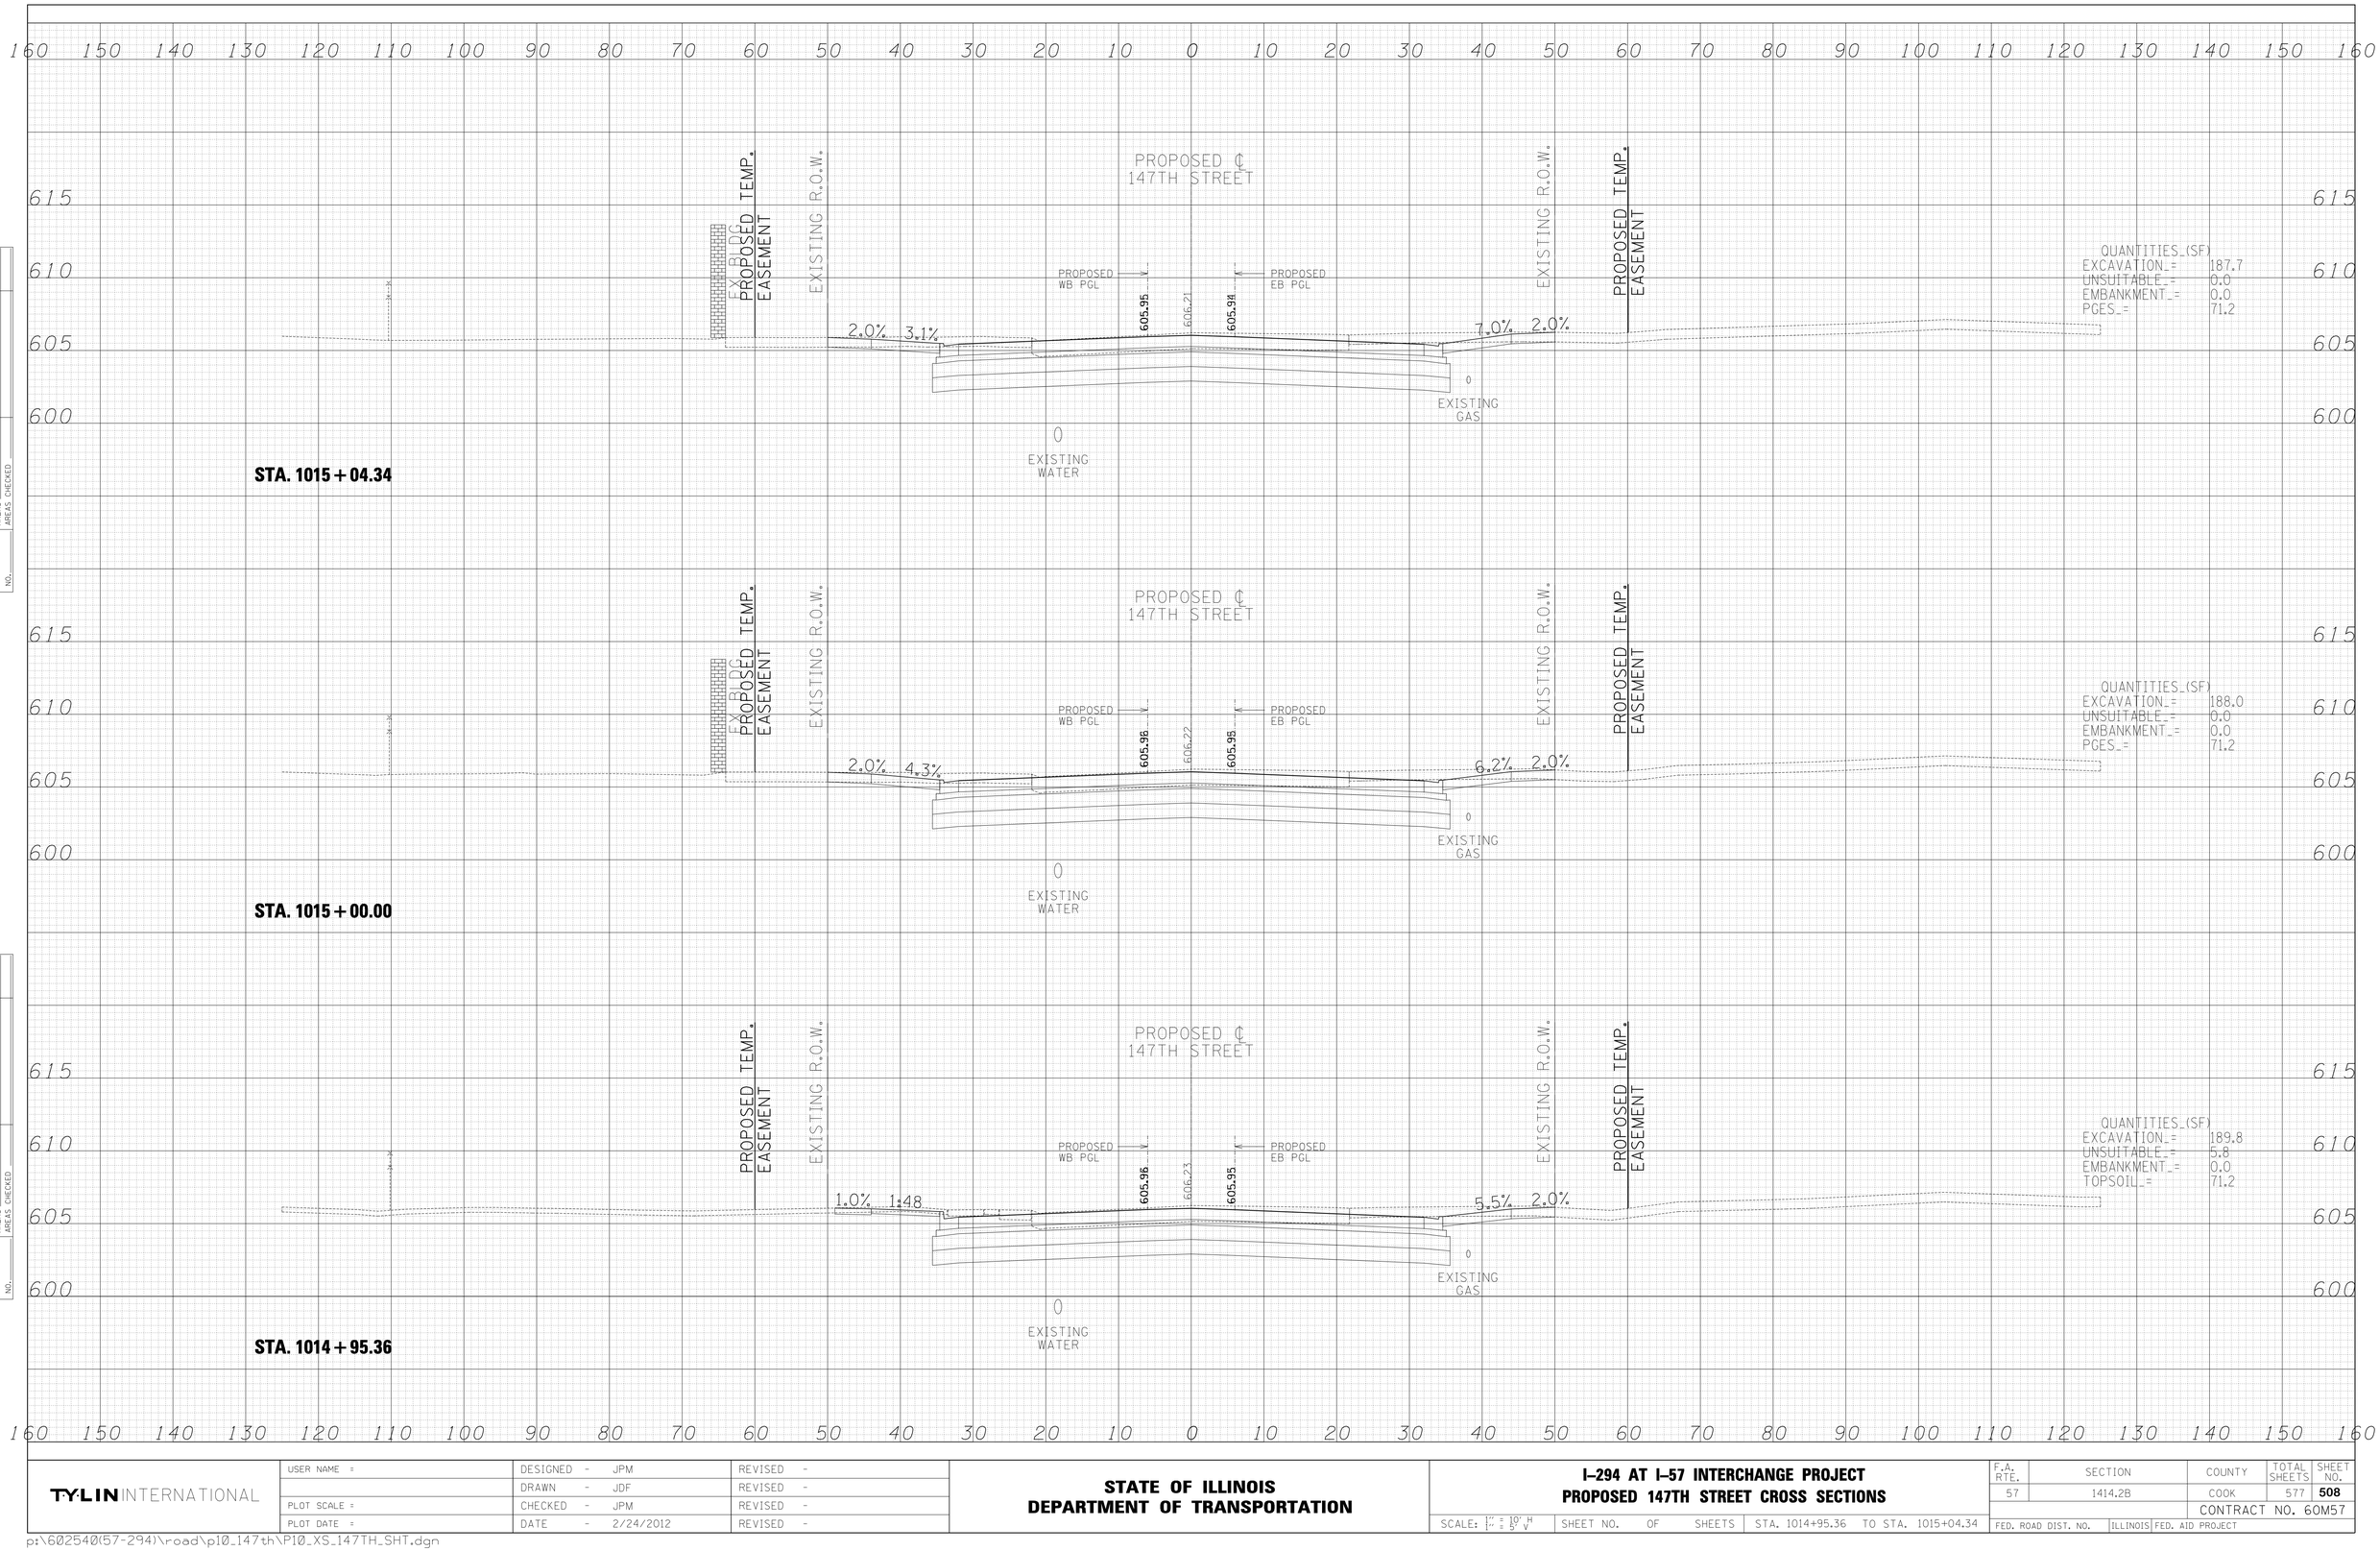

FINAL SURVEY
NOTE BOOK
NO.
SURVEYED
PLOTTED
TEMPLATE
AREAS
AREAS CHECKED
BY
DATE

ORIGINAL SURVEY
NOTE BOOK
NO.
SURVEYED
PLOTTED
TEMPLATE
AREAS
AREAS CHECKED
BY
DATE

TY·LIN INTERNATIONAL	USER NAME =	DESIGNED - JPM	REVISED -
		DRAWN - JDF	REVISED -
	PLOT SCALE =	CHECKED - JPM	REVISED -
	PLOT DATE =	DATE - 2/24/2012	REVISED -

STATE OF ILLINOIS
DEPARTMENT OF TRANSPORTATION

I-294 AT I-57 INTERCHANGE PROJECT
PROPOSED 147TH STREET CROSS SECTIONS

SCALE: 1" = 10' H, 1" = 5' V | SHEET NO. OF SHEETS | STA. 1014+95.36 TO STA. 1015+04.34

F.A. RTE.	SECTION	COUNTY	TOTAL SHEETS	SHEET NO.
57	1414.2B	COOK	577	508
		CONTRACT NO. 60M57		
FED. ROAD DIST. NO.	ILLINOIS	FED. AID PROJECT		

p:\602540(57-294)\road\p10_147th\P10_XS_147TH_SHT.dgn