FINAL SURVEY		BY	DATE
NOTE BOOK	SURVEYED		
NO.	PLOTTED		
	TEMPLATE		
	AREAS		
	AREAS CHECKED		

ORIGINAL SURVEY		BY	DATE
NOTE BOOK	SURVEYED		
NO.	PLOTTED		
	TEMPLATE		
	AREAS		
	AREAS CHECKED		

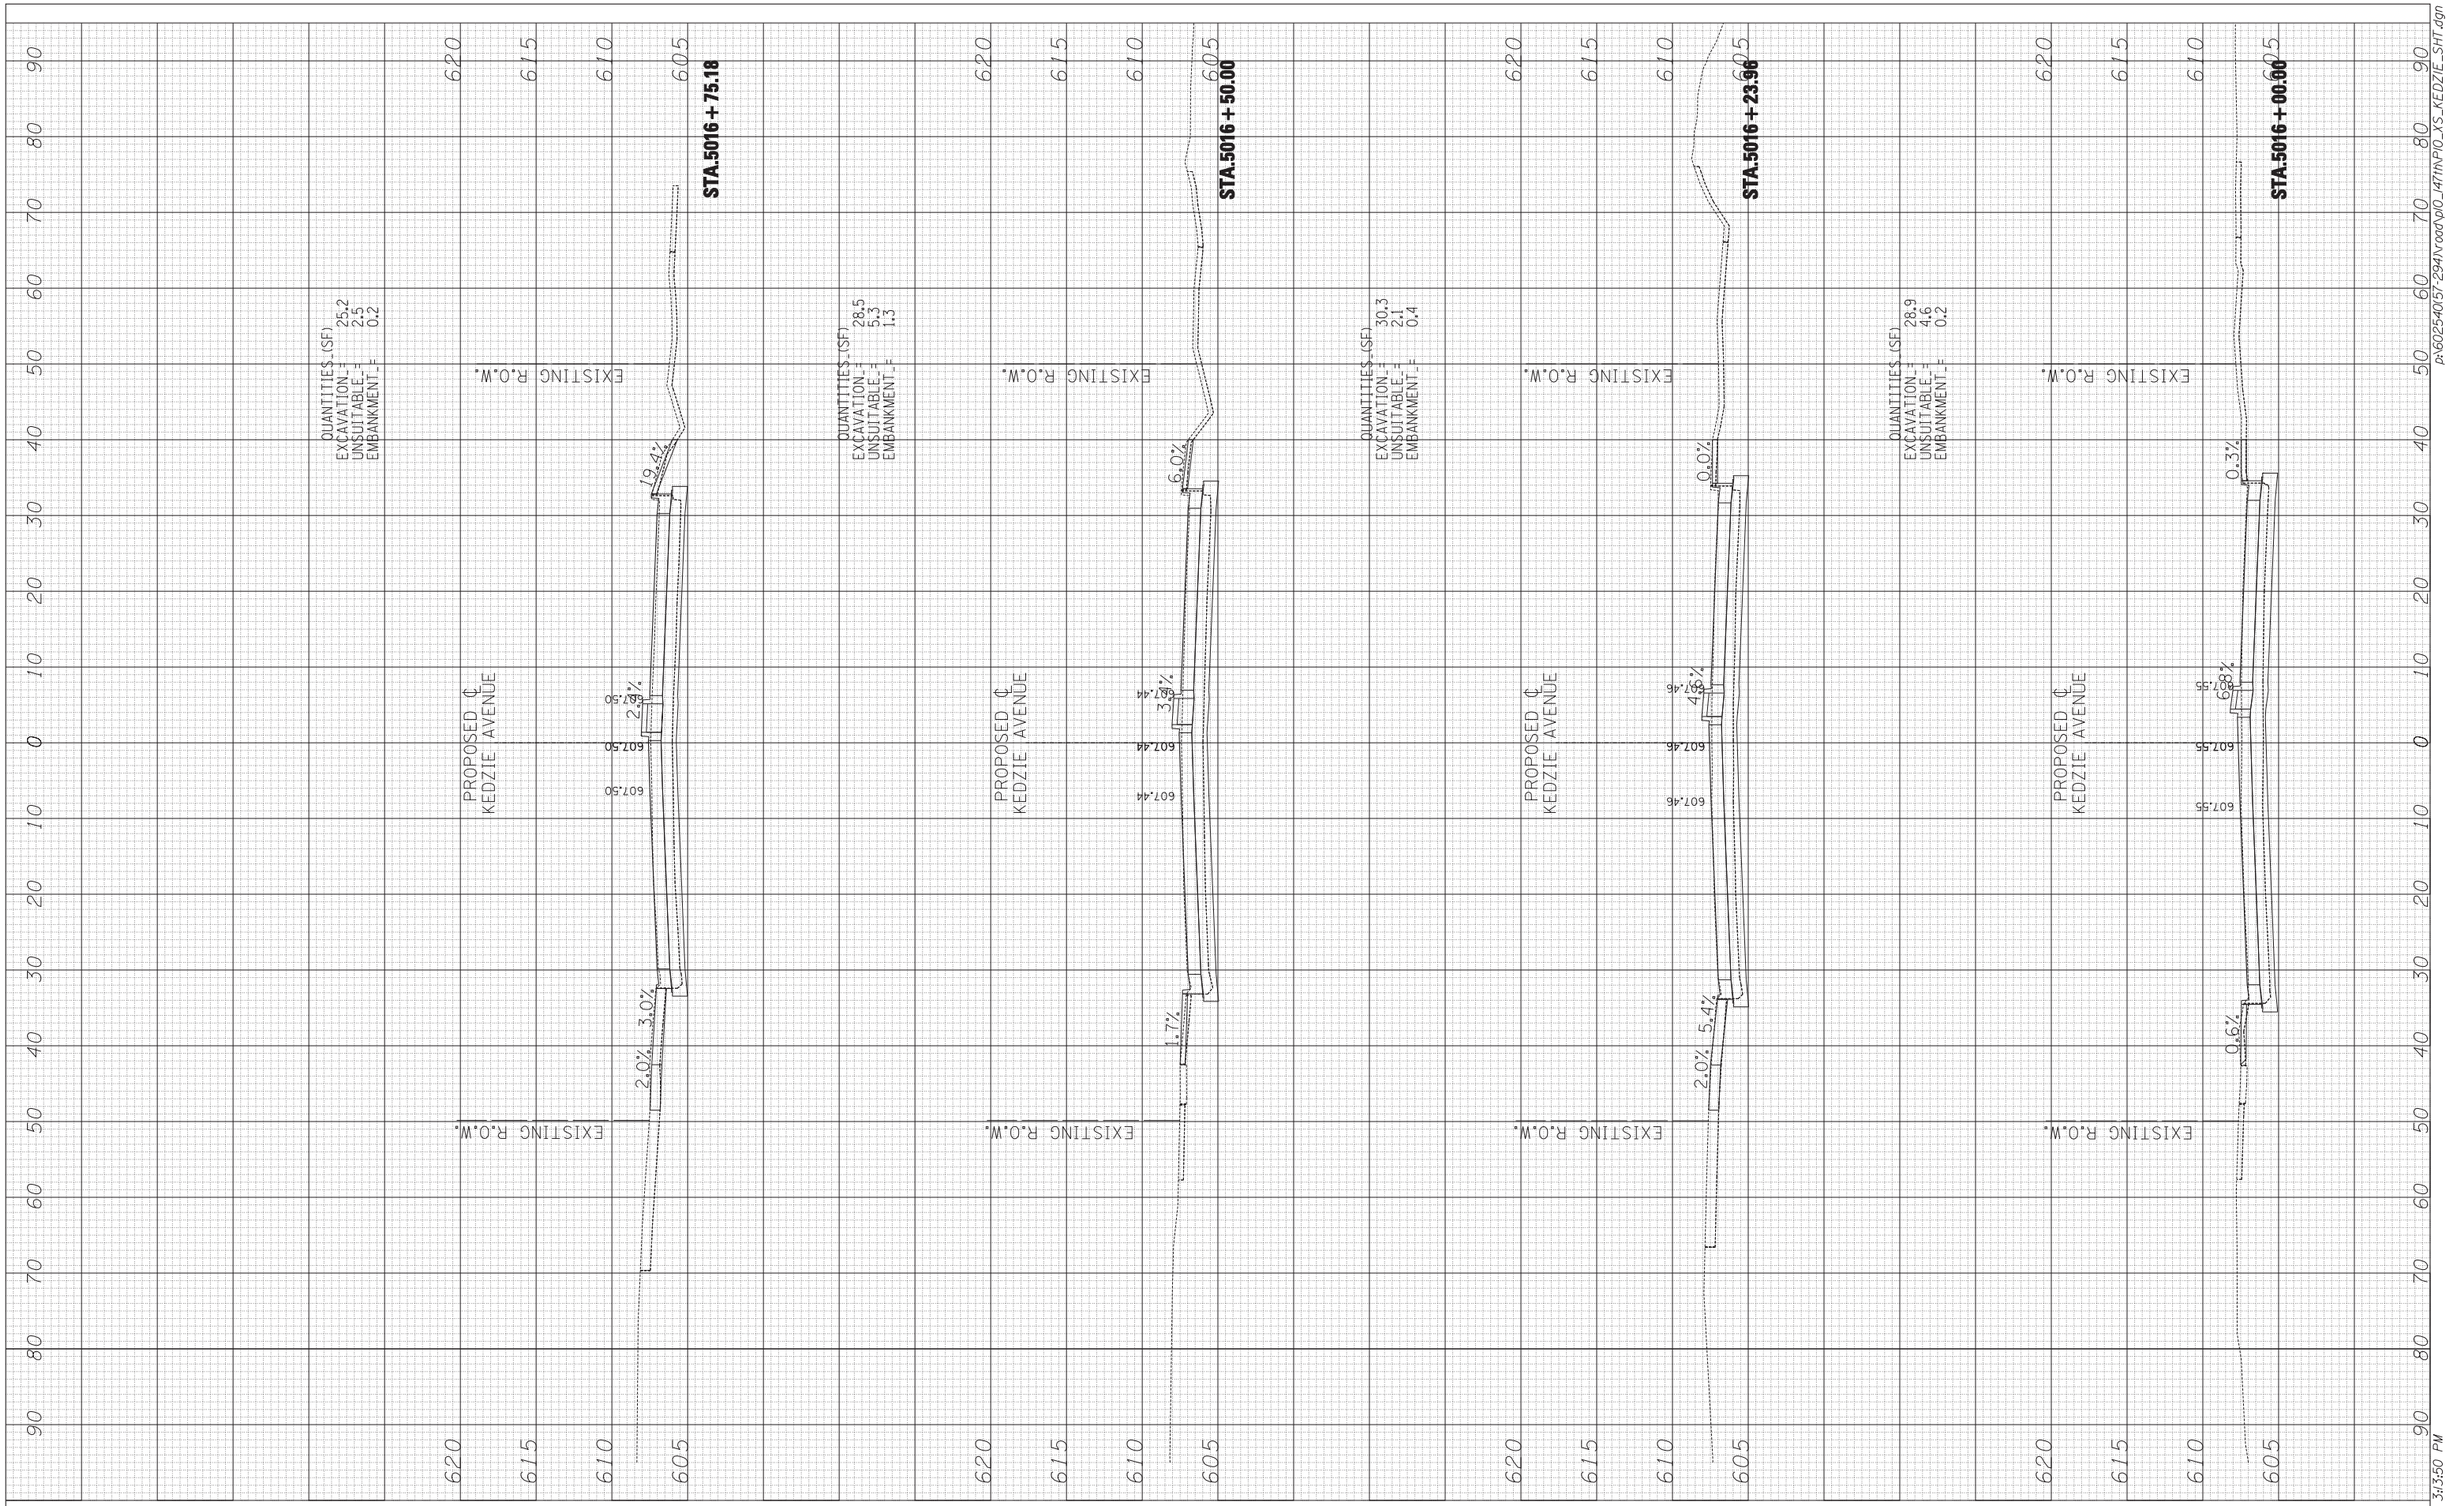

TYLIN INTERNATIONAL	USER NAME =	DESIGNED - JDF	REVISED -
		DRAWN - JDF	REVISED -
	PLOT SCALE =	CHECKED - JPM	REVISED -
	PLOT DATE =	DATE - 6/19/2011	REVISED -

STATE OF ILLINOIS
DEPARTMENT OF TRANSPORTATION

147TH STREET PROJECT
PROPOSED KEDZIE AVENUE CROSS SECTIONS

SCALE: 1" = 10' H, 1" = 5' V | SHEET NO. OF SHEETS | STA. 5016+00.00 TO STA. 5016+75.18

F.A. RTE.	SECTION	COUNTY	TOTAL SHEETS	SHEET NO.
XX	(0405-1 & 0506-2) R-1	COOK	577	559
		CONTRACT NO. 60M57		
FED. ROAD DIST. NO.	ILLINOIS	FED. AID PROJECT		

5/23/2012 3:13:50 PM

p:\602540(57-294)\road\p10_147th\P10_XS_KEDZIE_SHT.dgn

p:\602540(57-294)\road\p10_147th\P10_XS_KEDZIE_SHT.dgn