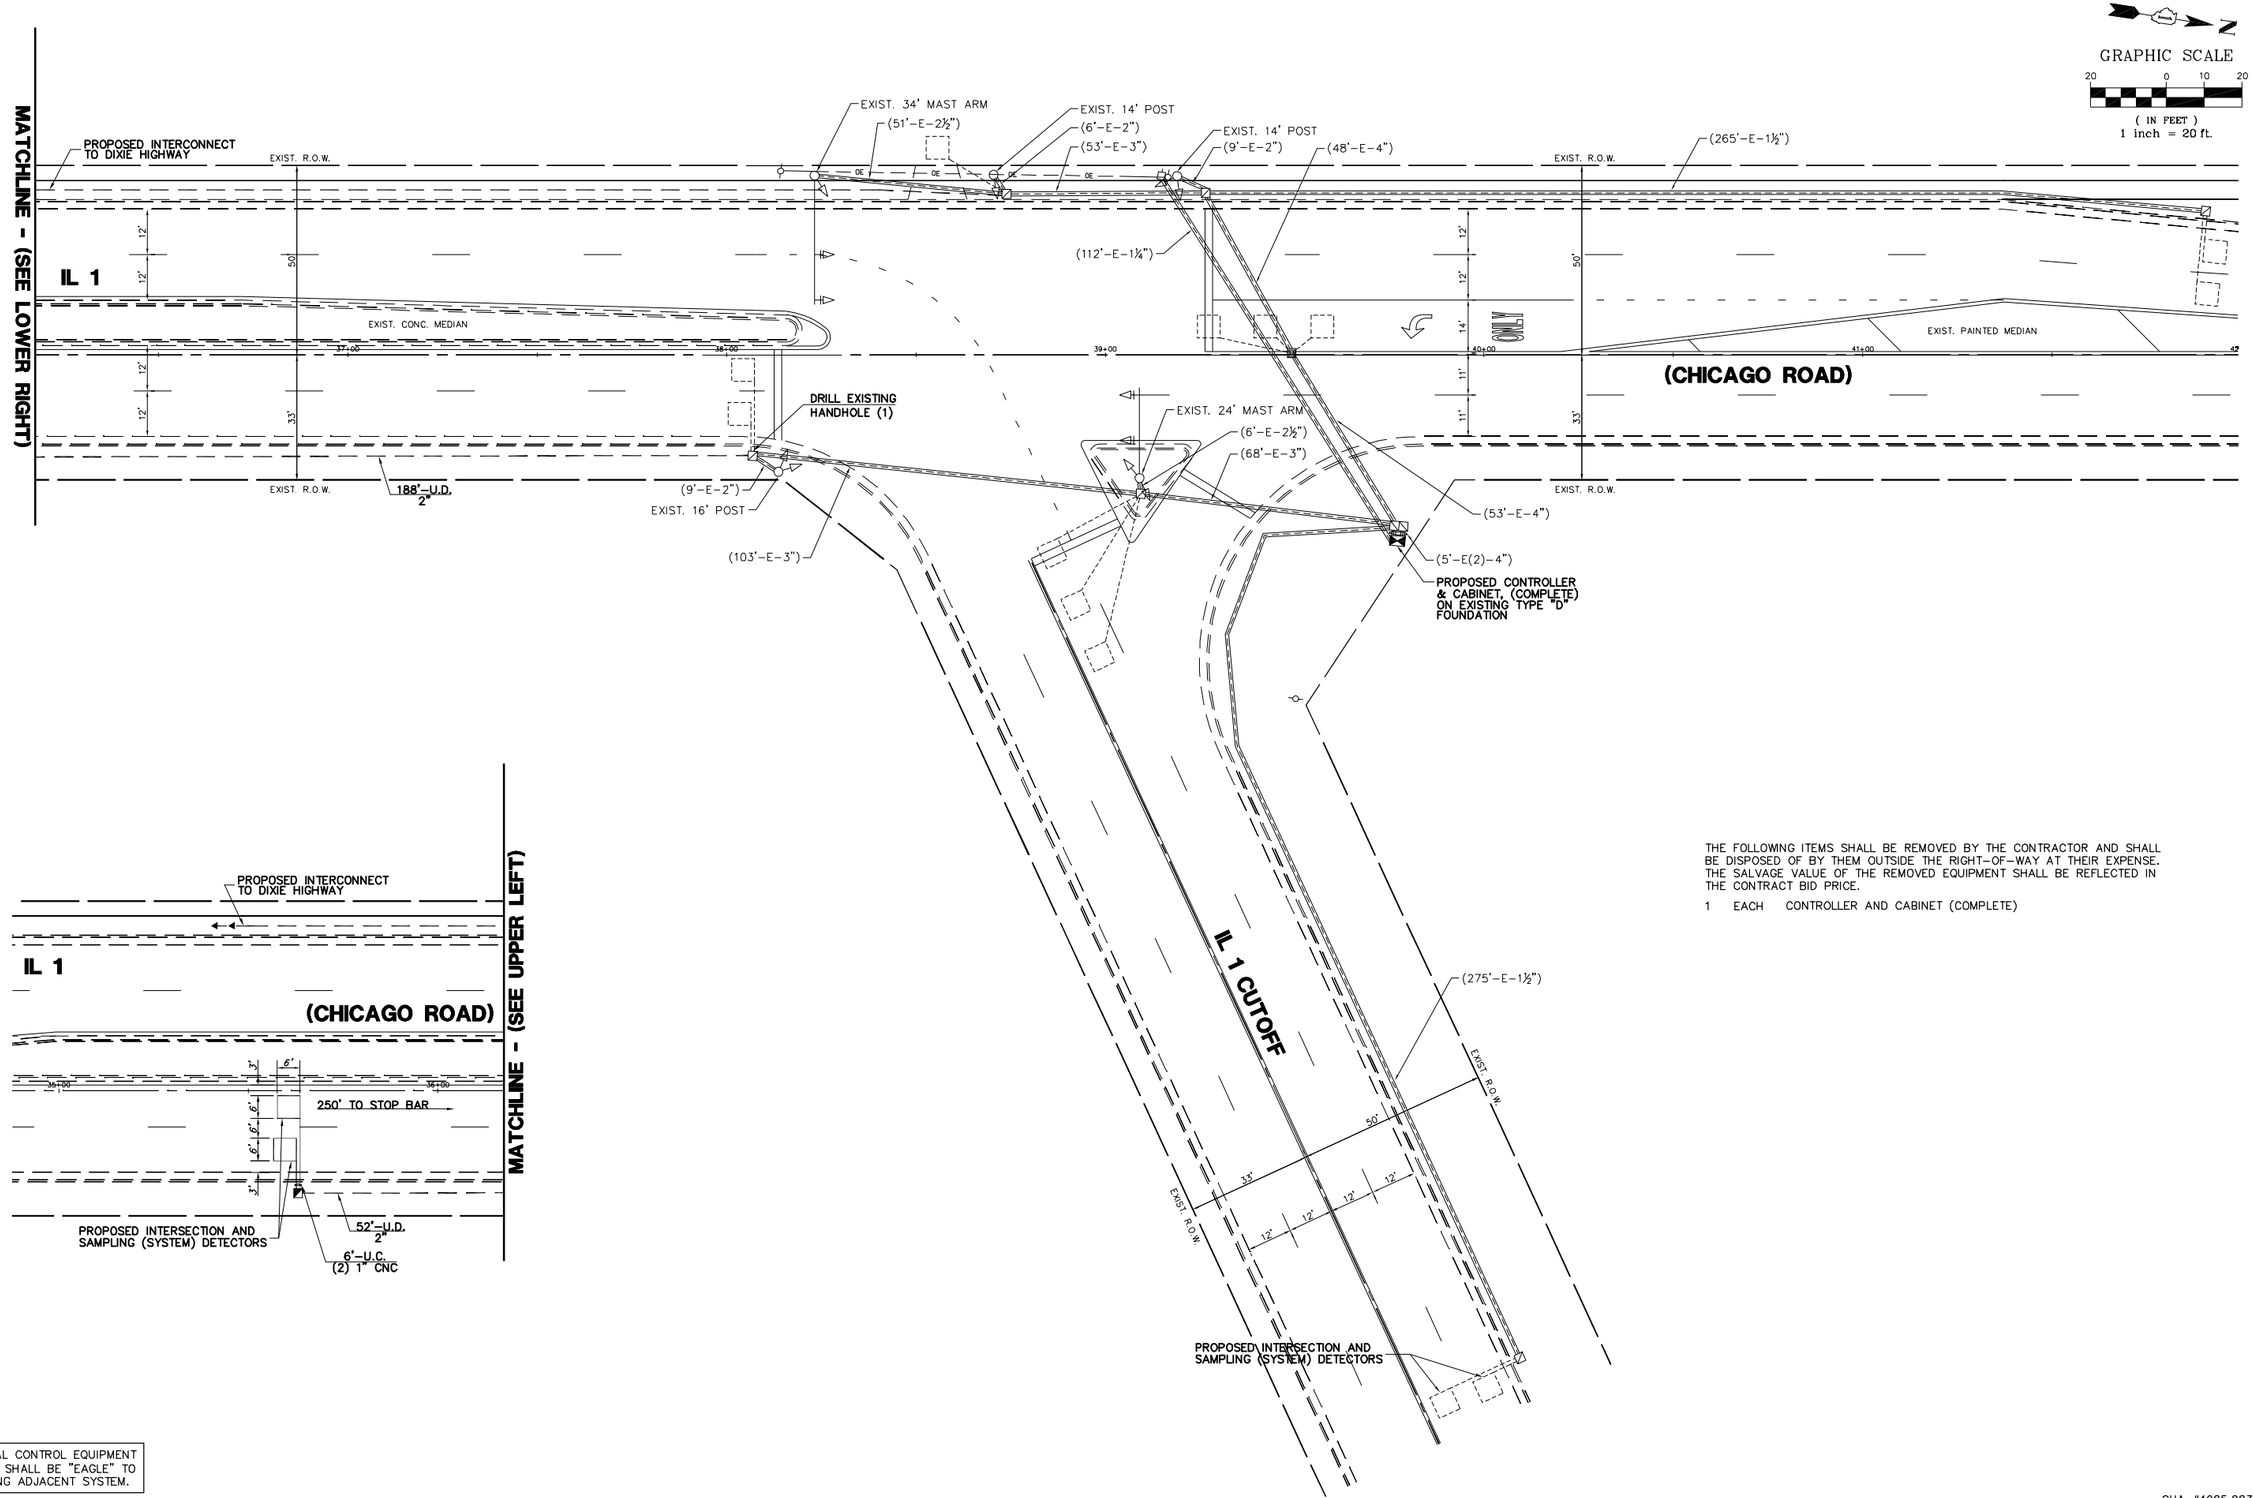

THE FOLLOWING ITEMS SHALL BE REMOVED BY THE CONTRACTOR AND SHALL BE DISPOSED OF BY THEM OUTSIDE THE RIGHT-OF-WAY AT THEIR EXPENSE. THE SALVAGE VALUE OF THE REMOVED EQUIPMENT SHALL BE REFLECTED IN THE CONTRACT BID PRICE.

1 EACH CONTROLLER AND CABINET (COMPLETE)

THE TRAFFIC SIGNAL CONTROL EQUIPMENT FOR THIS PROJECT SHALL BE "EAGLE" TO MATCH THE EXISTING ADJACENT SYSTEM.

GHA #4085.883

FILE NAME = 4085.883-TR1.dwg	USER NAME = ZACH WALLSTEN	DESIGNED - JRD	REVISED -	STATE OF ILLINOIS DEPARTMENT OF TRANSPORTATION	TRAFFIC SIGNAL MODIFICATION PLAN IL 1 (CHICAGO ROAD) AT IL 1 CUTOFF	F.A.P. RTE.	SECTION	COUNTY	TOTAL SHEETS / SHEET NO.
		DRAWN - ZCW	REVISED -			876	2012-038TS	COOK	43 / 20
	PLOT SCALE = 1" = .0833'	CHECKED - KLB	REVISED -					CONTRACT #:	60T86
	PLOT DATE = 6/28/2012	DATE - 6/28/2012	REVISED -		SCALE: 1"=20' / SHEET NO. OF SHEETS / STA. TO STA.			ILLINOIS FED. AID PROJECT	