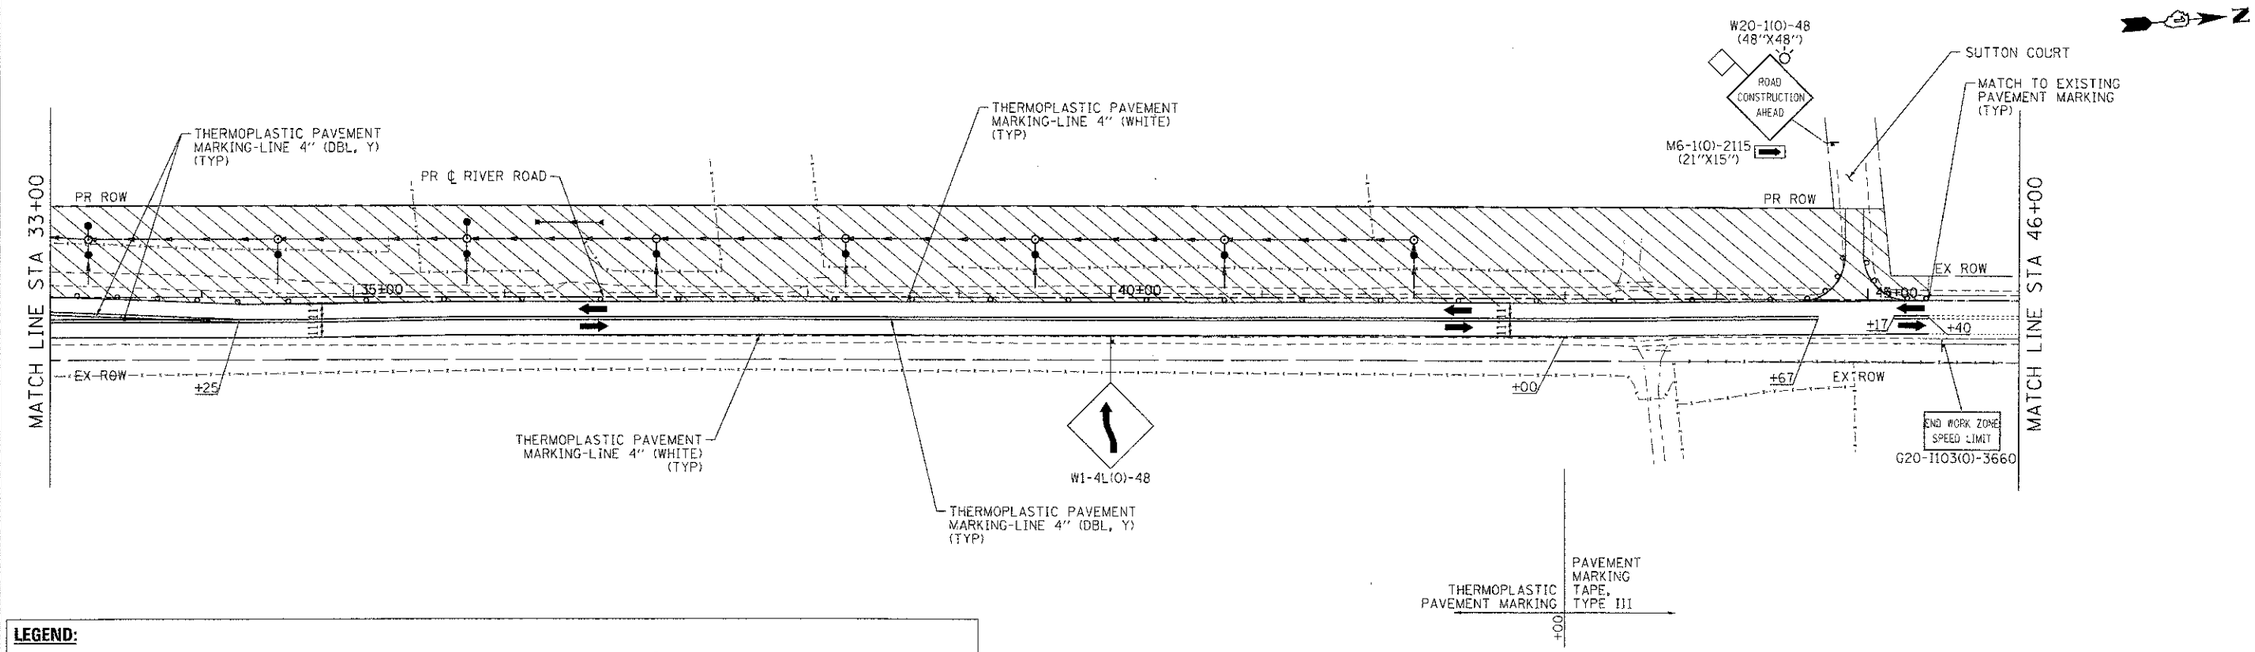

LEGEND:

- TEMPORARY PAVEMENT
- WORK ZONE
- DIRECTION OF TRAFFIC
- TYPE II BARRICADES OR DRUMS WITH STEADY BURNING LIGHTS @ 50 FT CENTERS ALONG ROADWAY TANGENTS, 25 FT CENTERS ALONG TAPERS, AND 12 FT CENTERS ALONG RADII
- VERTICAL PANEL WITH STEADY BURNING LIGHT @ 50 FT CENTERS
- TYPE III BARRICADES WITH FLASHING LIGHTS

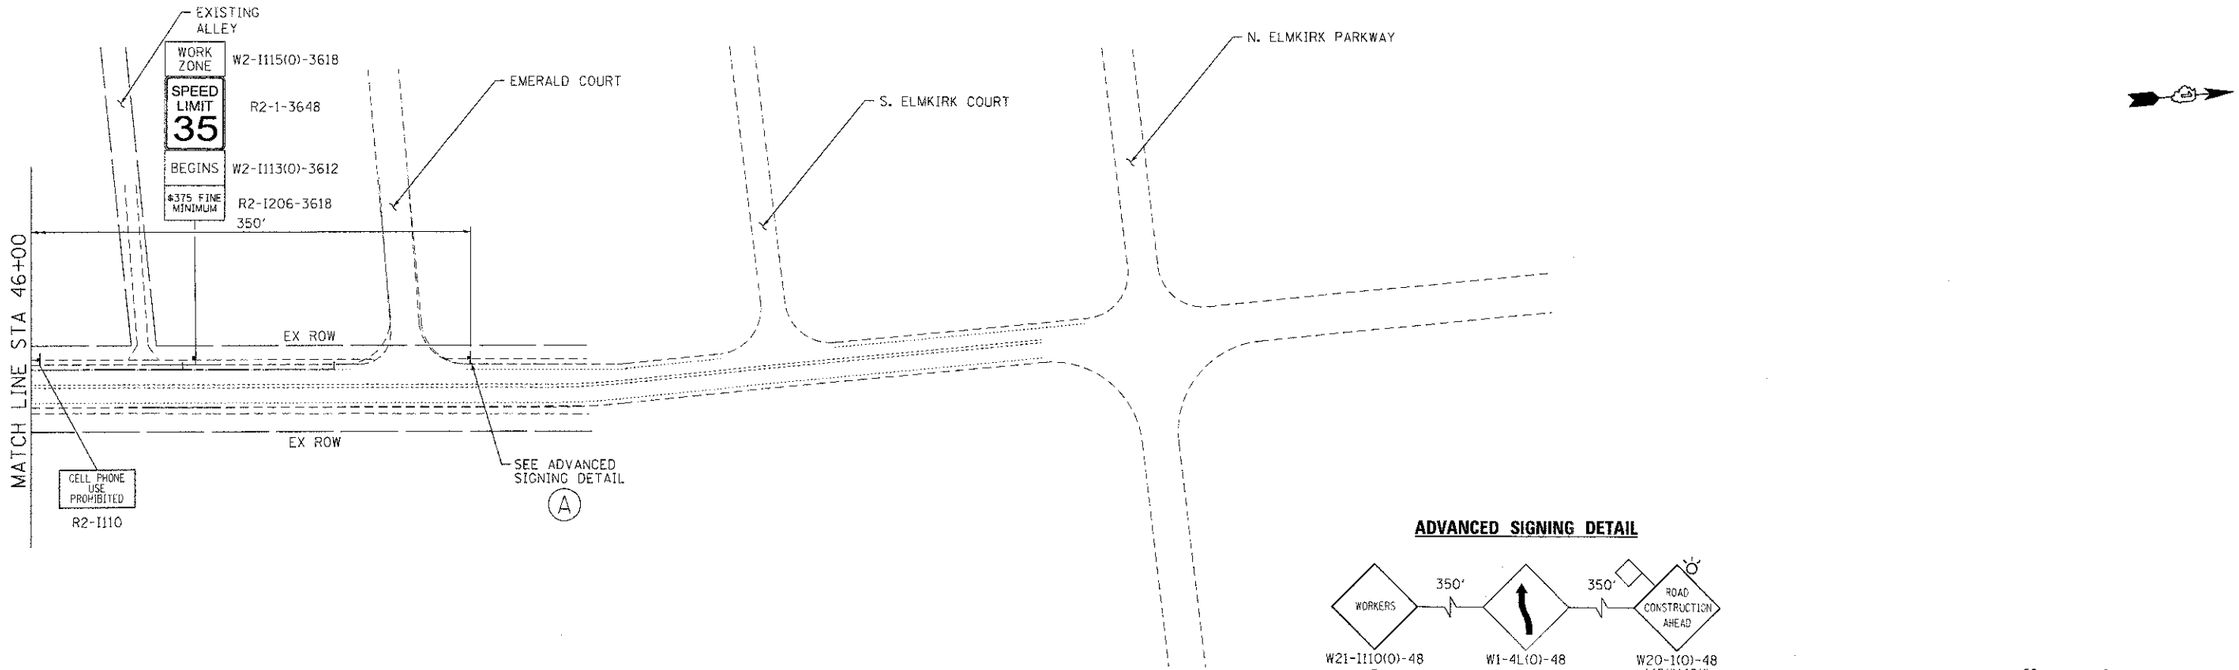

ADVANCED SIGNING DETAIL

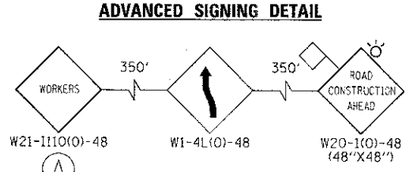

COMPANY NAME:
PROJECT CONTACT:
CLIENT:
DATE PLOTTED: 7/23/2012 11:16:26 AM
FILE NAME: pw:\\Documents1-10.dgn
PLOT DRIVER: pdfcmyk
PEN TABLE: stander-d-trans.tbl

HRGreen.com
Illinois Professional Design Firm
184-001322

USER NAME = jattano	DESIGNED - JPA	REVISED -	
FILE NAME = 090071-mat1-10.dgn	DRAWN - SVJ	REVISED -	
PLOT SCALE = 1" = 50'	CHECKED - JLP	REVISED -	
PLOT DATE = 7/23/2012	DATE - 7/23/12	REVISED -	

MCHENRY COUNTY
DIVISION OF TRANSPORTATION

SUGGESTED MAINTENANCE OF TRAFFIC – STAGE 1
CHARLES J. MILLER ROAD ROADWAY IMPROVEMENTS

SCALE: 1" = 50' | SHEET NO. 4 OF 14 SHEETS | STA. | TO STA.

F.A.U. RTE.	SECTION	COUNTY	TOTAL SHEETS	SHEET NO.
3860	09-00372-00-PW	MCHENRY	252	38
		CONTRACT NO. 63633		
FED. ROAD DIST. NO.	ILLINOIS	FED. AID PROJECT		