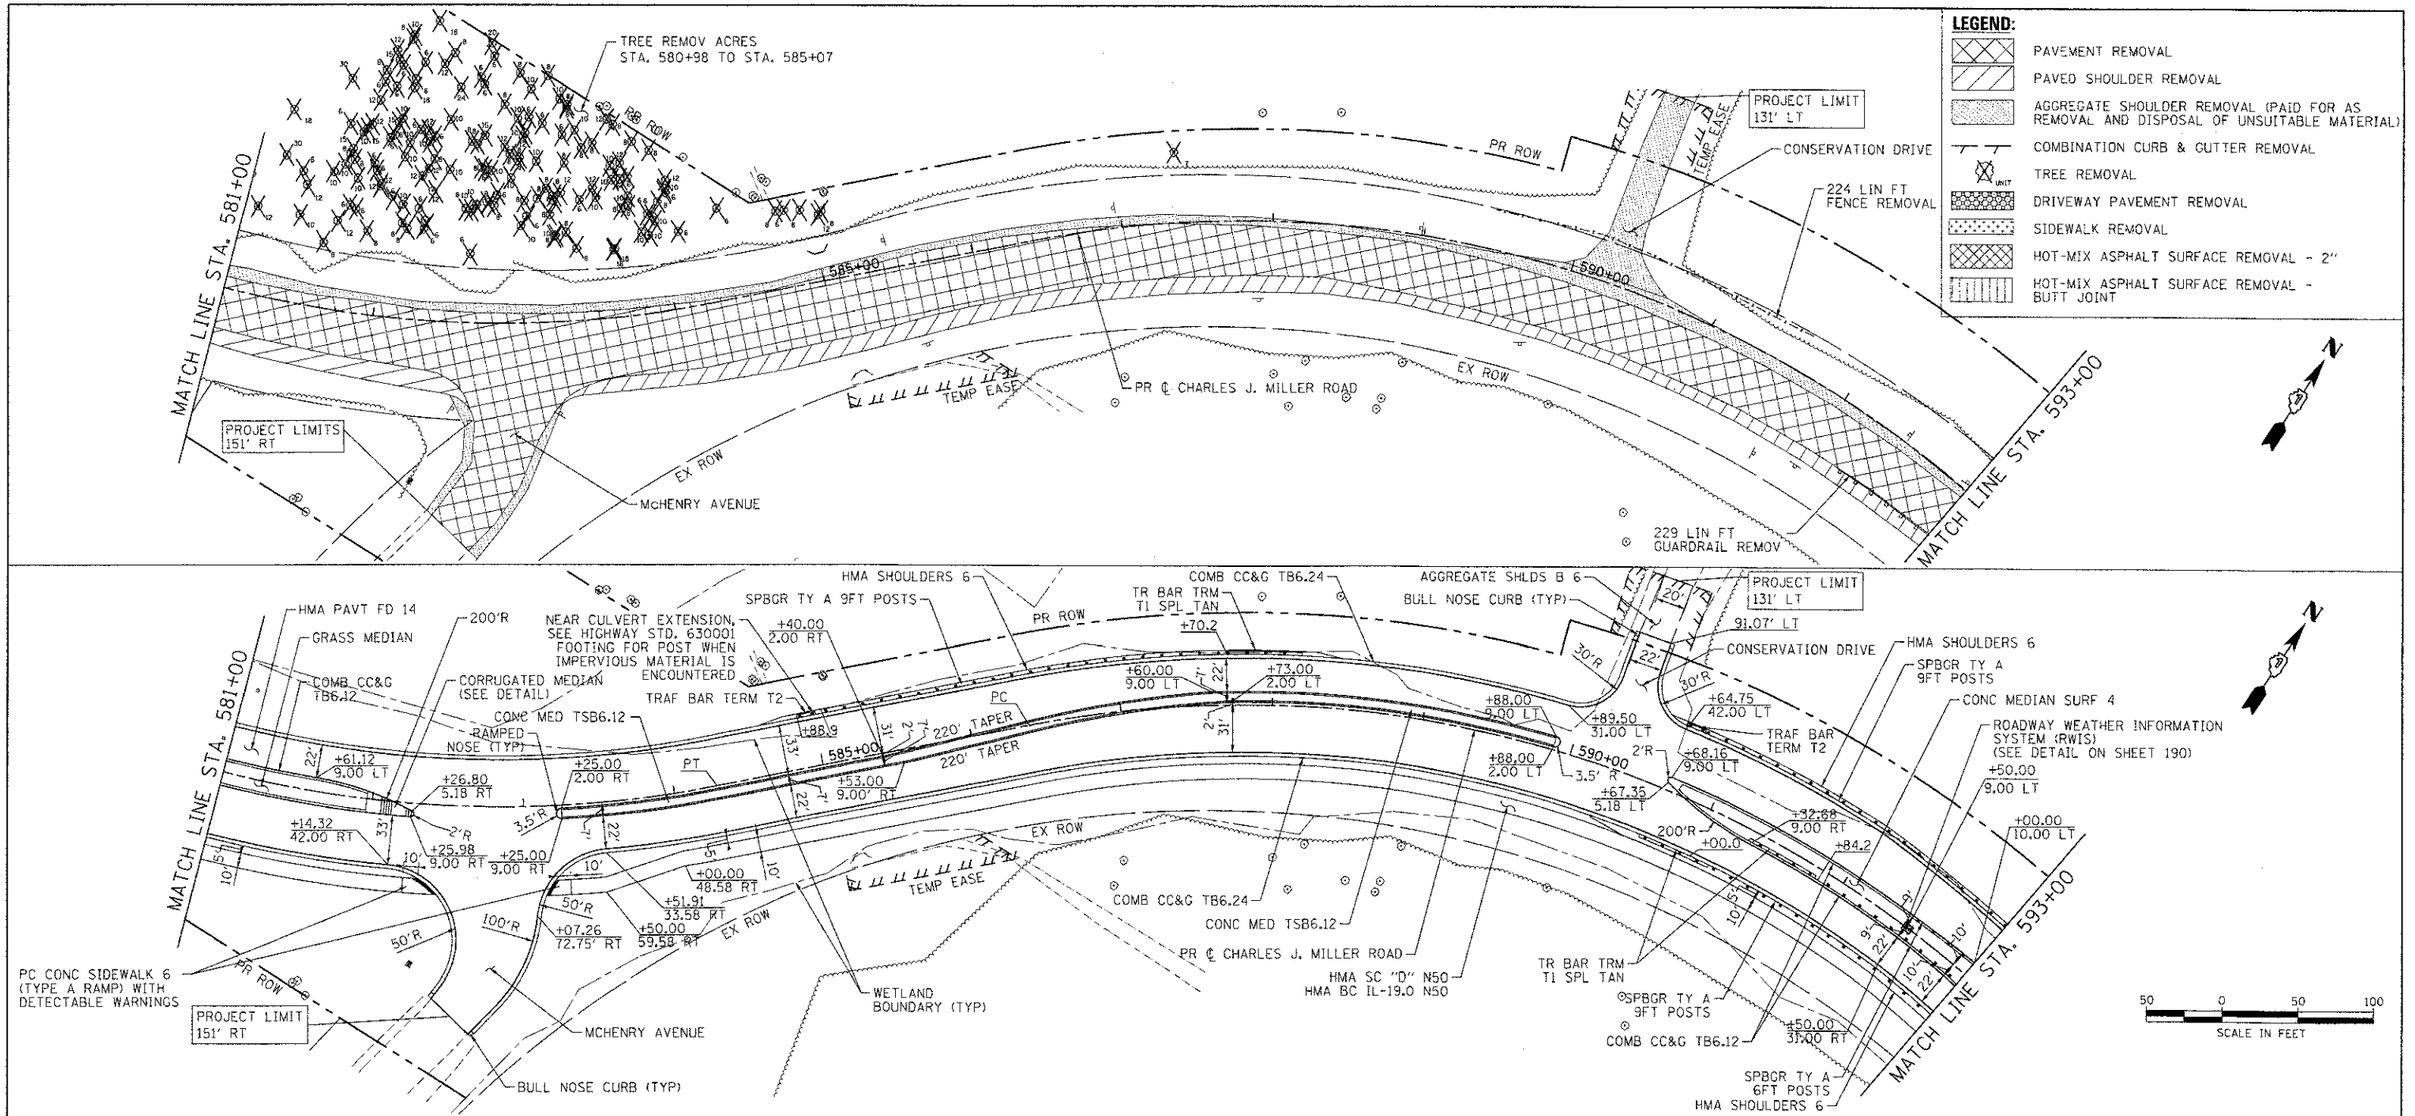

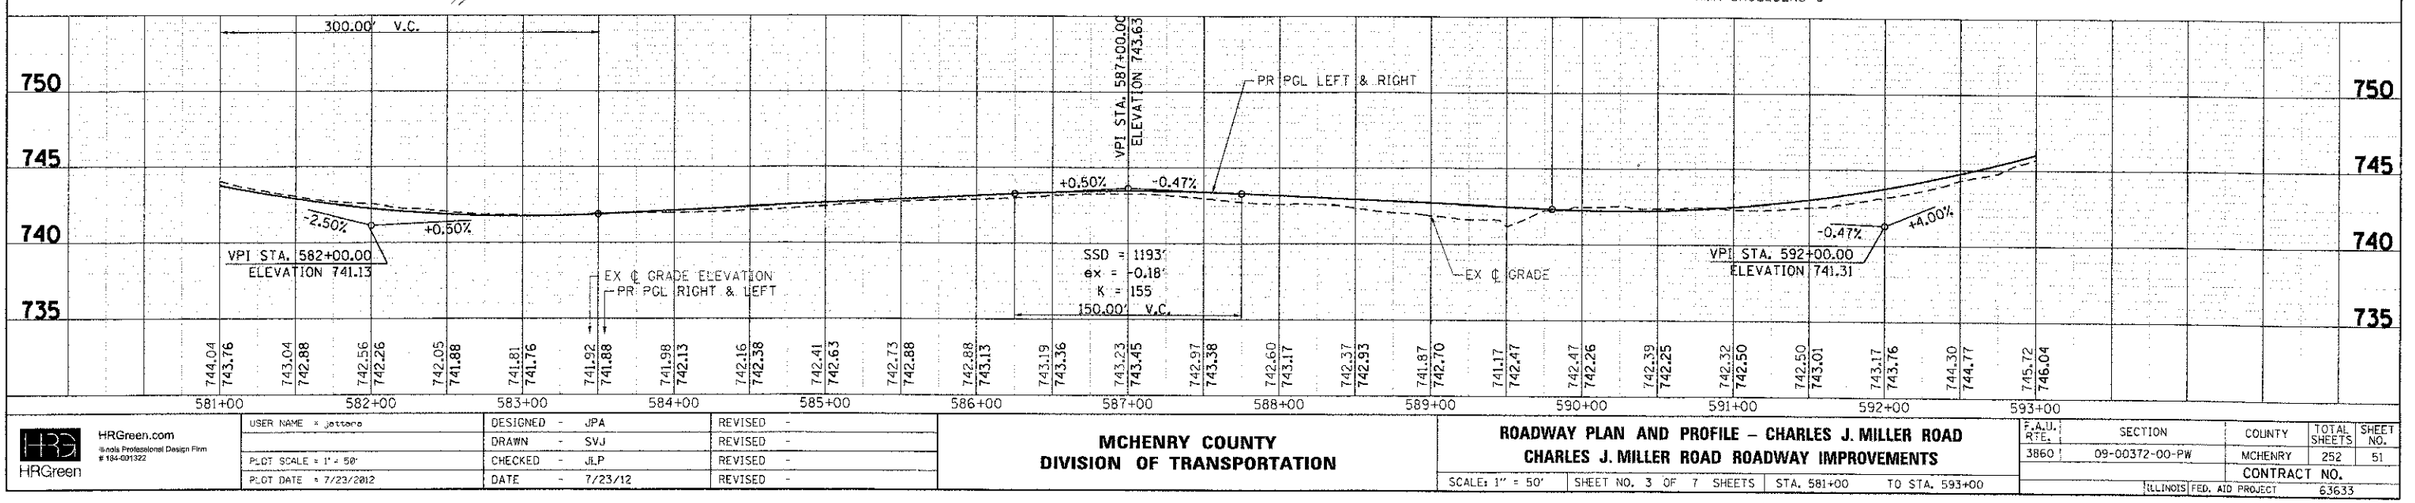

USER NAME = jettere	DESIGNED - JPA	REVISED -	
	DRAWN - SVJ	REVISED -	
PLOT SCALE = 1' = 50'	CHECKED - JLP	REVISED -	
PLOT DATE = 7/23/2012	DATE - 7/23/12	REVISED -	

HRGreen.com
©Illinois Professional Design Firm # 184-001322

MCHENRY COUNTY
DIVISION OF TRANSPORTATION

ROADWAY PLAN AND PROFILE – CHARLES J. MILLER ROAD
CHARLES J. MILLER ROAD ROADWAY IMPROVEMENTS

SCALE: 1" = 50' | SHEET NO. 3 OF 7 SHEETS | STA. 581+00 TO STA. 593+00

F.A.U. RTE.	SECTION	COUNTY	TOTAL SHEETS	SHEET NO.
3860	09-00372-00-PW	MCHENRY	252	51
		CONTRACT NO.		
	ILLINOIS FED. AID PROJECT		63633	

PLAN: SURVEYED | DRAWN | ALIGNMENT CHECKED | GRADES CHECKED | REM. NOTED | STRUCTURE NOTATIONS CHKD | NOTE BOOK | NO. | DATE | BY

PROFILE: SURVEYED | DRAWN | ALIGNMENT CHECKED | GRADES CHECKED | REM. NOTED | STRUCTURE NOTATIONS CHKD | NOTE BOOK | NO. | DATE | BY

COMPANY NAME:
PROJECT CONTACT:
CLIENT:
DATE PLOTTED: 7/23/2012 11:18:16 AM
FILE NAME: c:\projects\09-00372-00-pw\09001-pnp3-06.dgn
PLOT SCALE: 0.0167 '/ Unit
PEN TABLE: c:\standards\standard-trans.tbl

MCHENRY
09-00372-00-PW
09001-pnp3-06.dgn