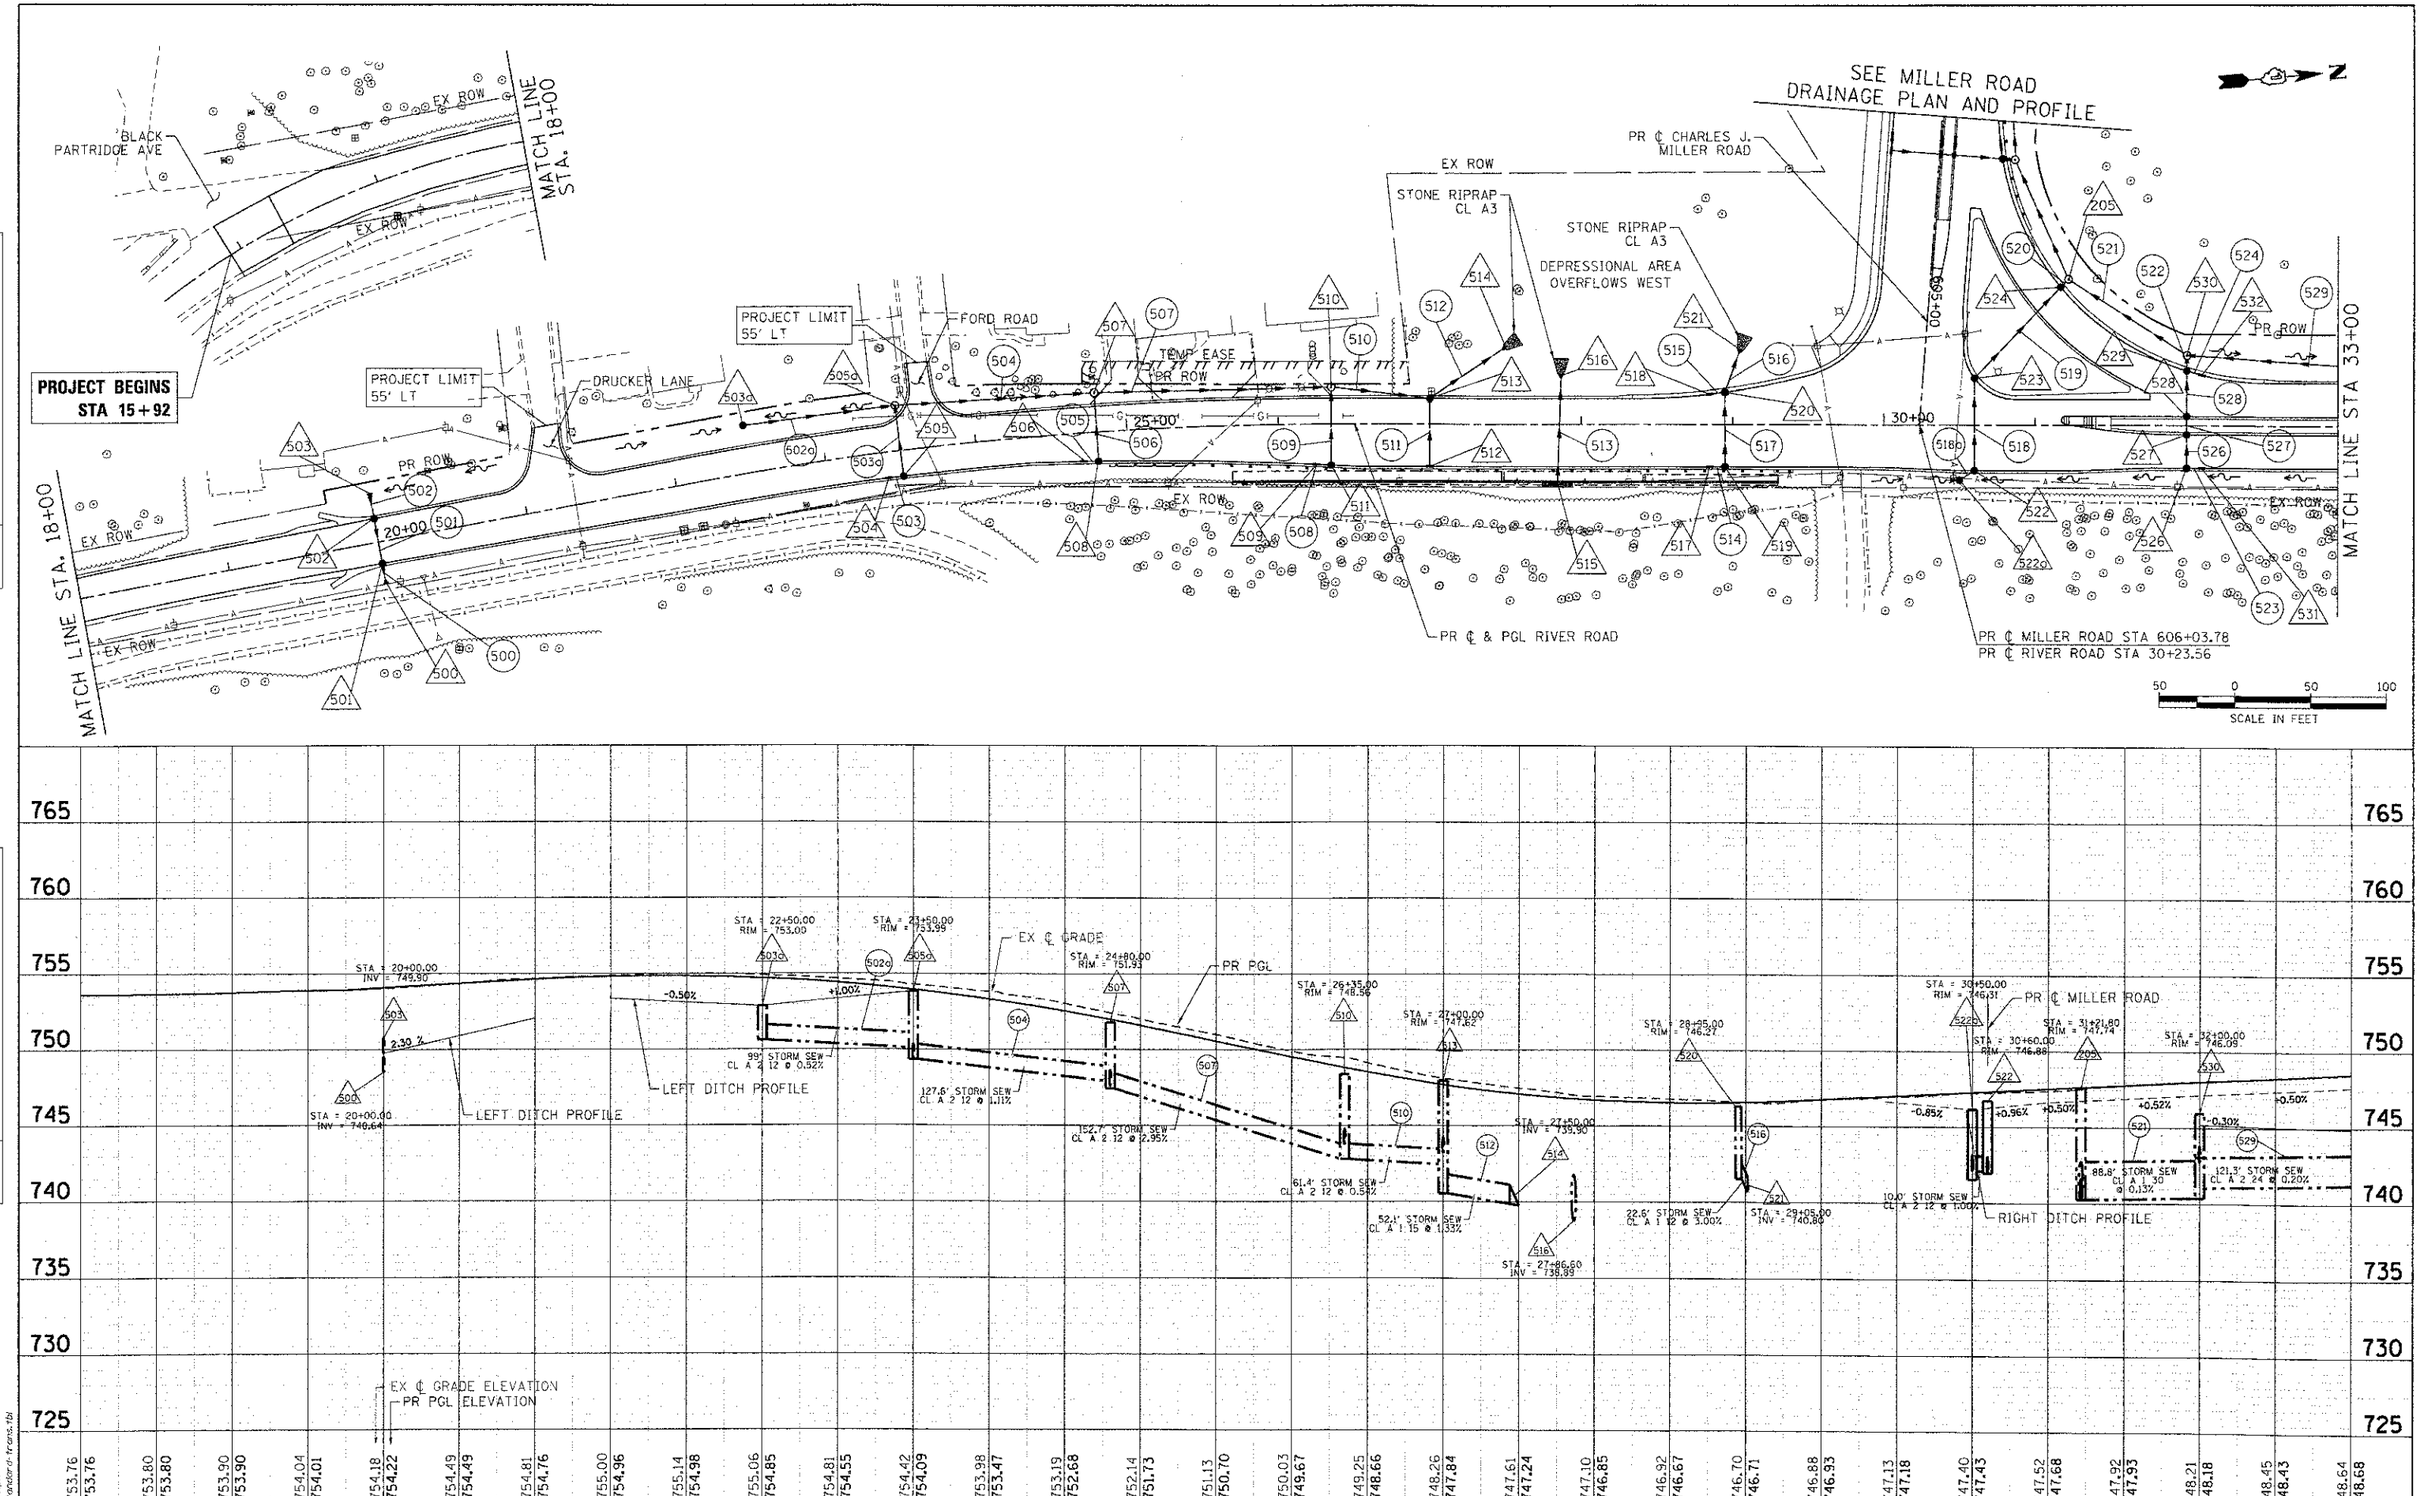

USER NAME = jattone	DESIGNED - JPA	REVISED -	
FILE NAME = 090071-dpp-12.dgn	DRAWN - SVJ	REVISED -	
PLOT SCALE = 1" = 50'	CHECKED - JLP	REVISED -	
PLOT DATE = 7/23/2012	DATE - 7/23/12	REVISED -	

HRGreen.com
Illinois Professional Design Firm # 184-001322

STATE OF ILLINOIS
DEPARTMENT OF TRANSPORTATION

DRAINAGE AND UTILITY PLAN AND PROFILE – RIVER ROAD
CHARLES J. MILLER ROAD ROADWAY IMPROVEMENTS

SCALE: 1" = 50' | SHEET NO. 5 OF 6 SHEETS | STA. 19+40 TO STA. 33+00

F.A.U. RTE.	SECTION	COUNTY	TOTAL SHEETS	SHEET NO.
3860	09-00372-00-PW	MCHENRY	252	67

CONTRACT NO. 63633

ILLINOIS FED. AID PROJECT