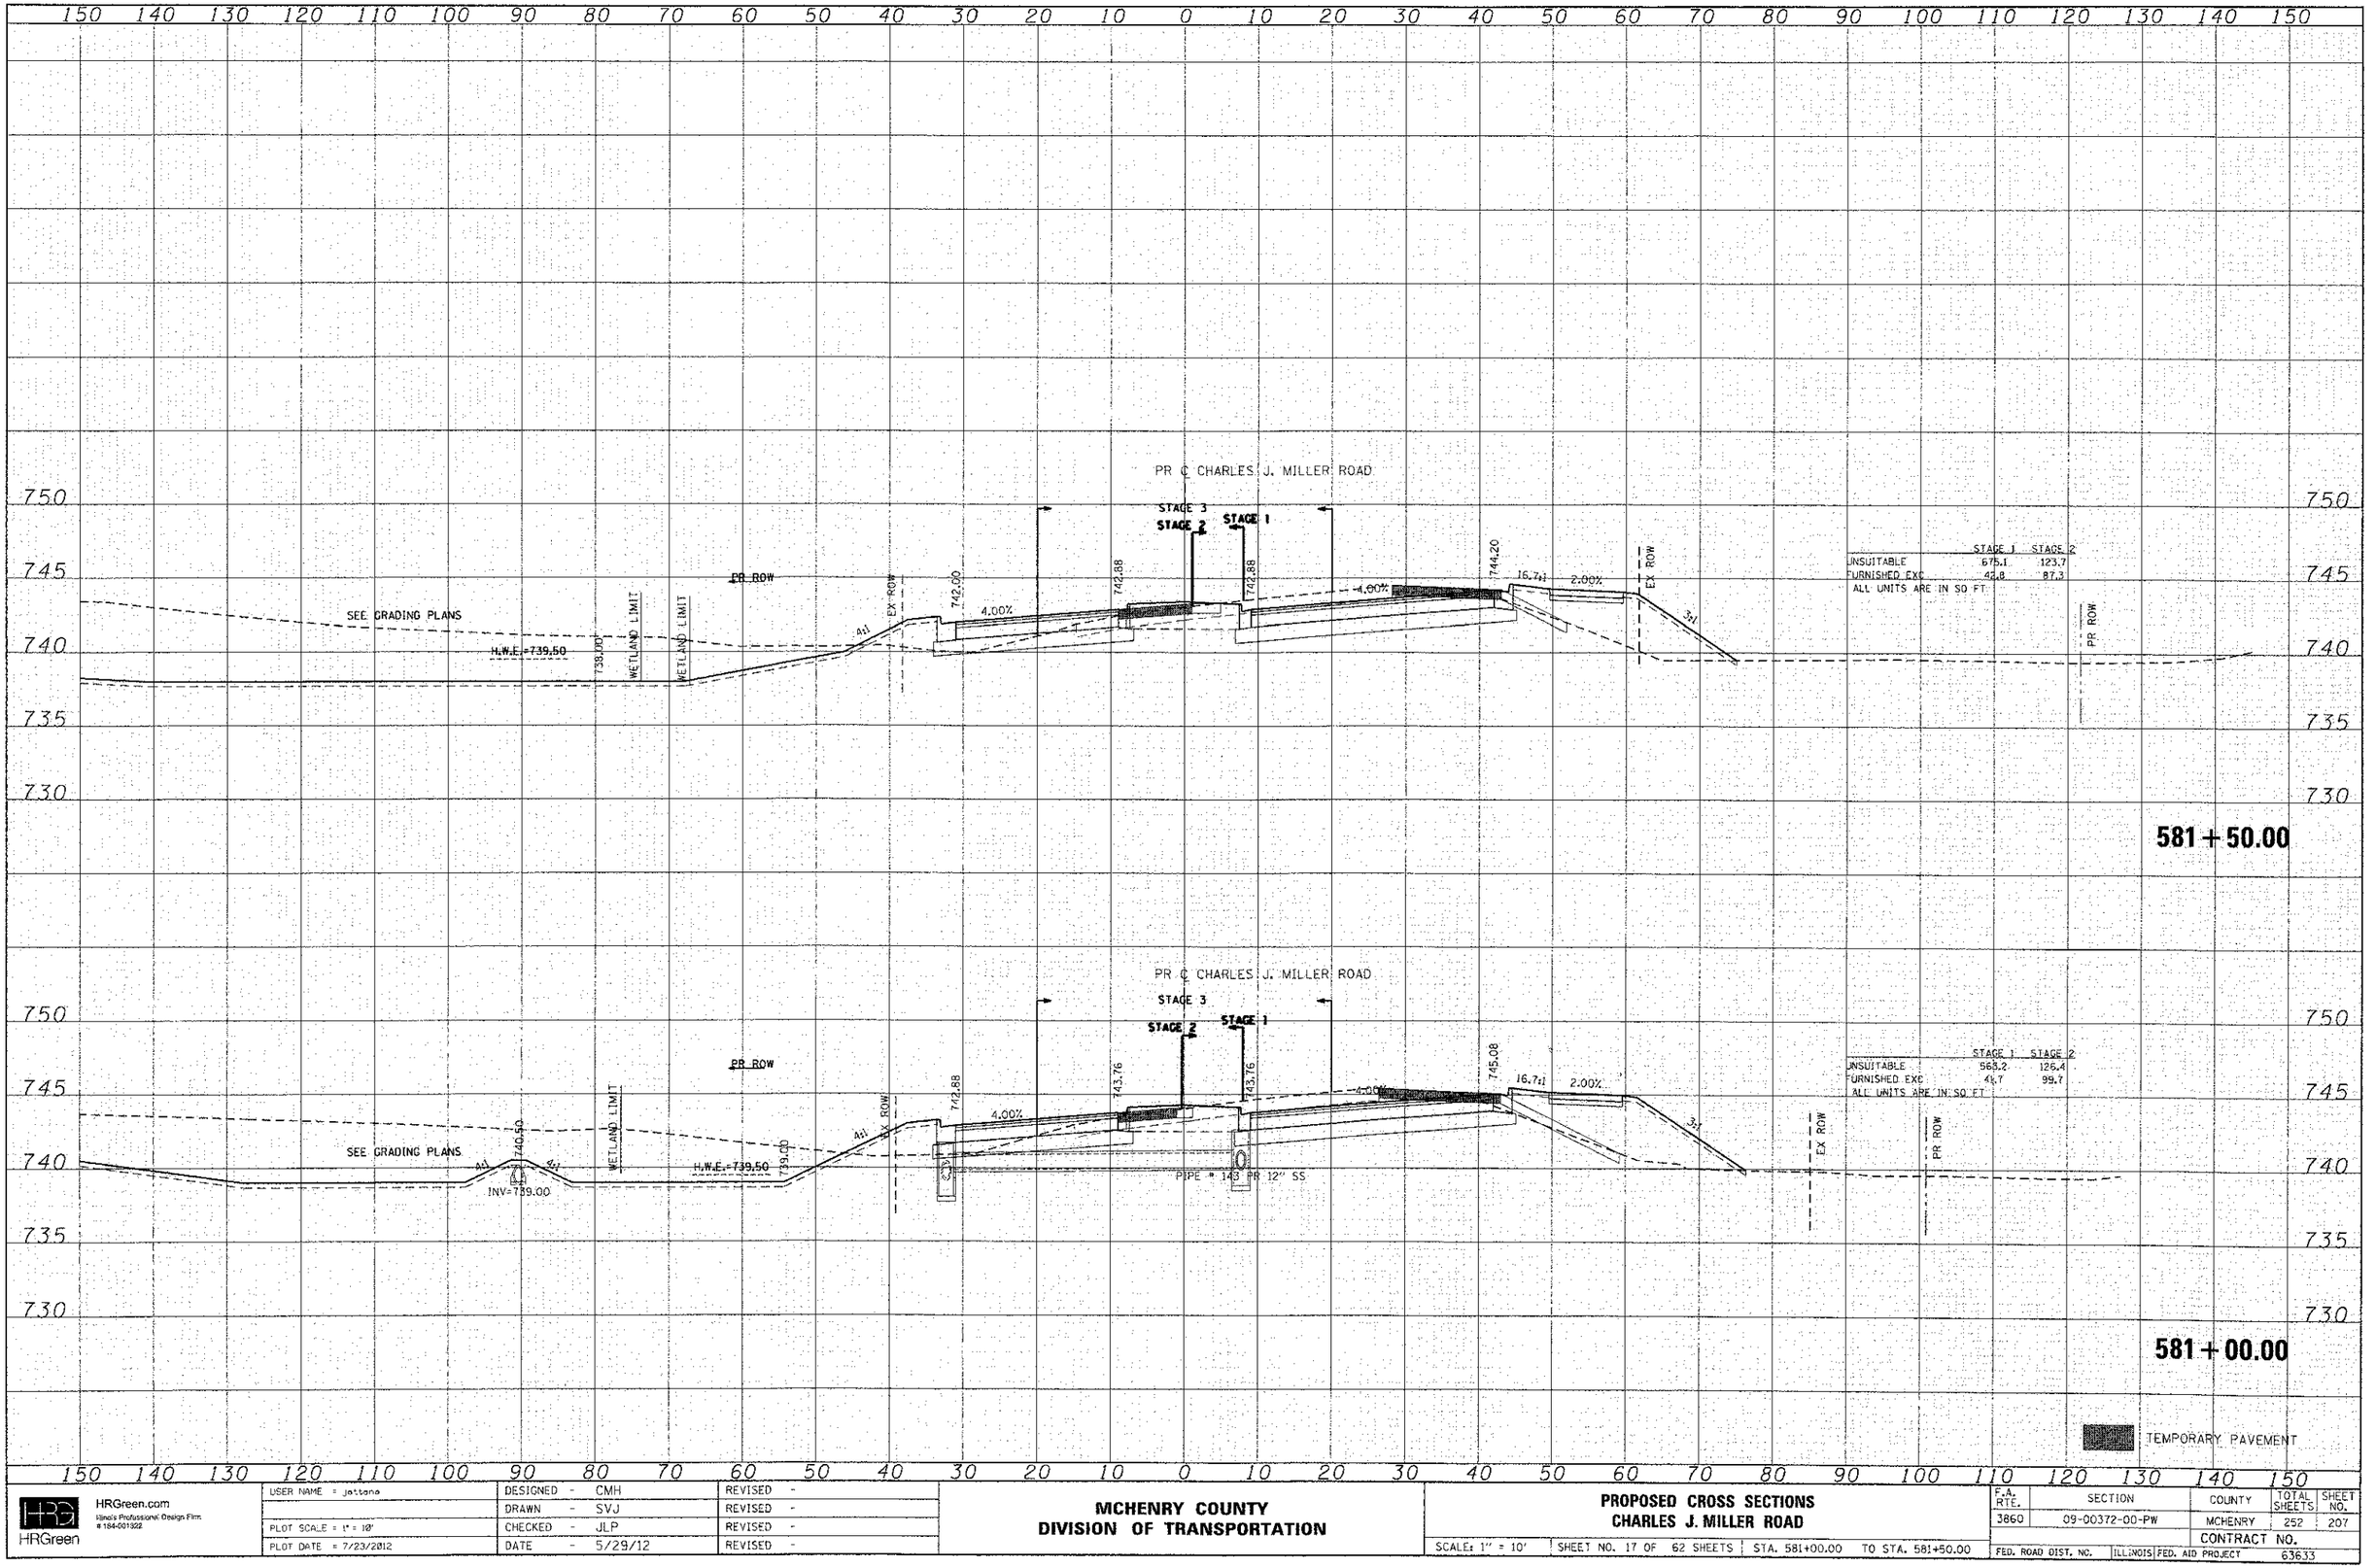

HRGreen.com	USER NAME = jattana
Illinois Professional Design Firm # 184-001322	PLOT SCALE = 1" = 10'
HRGreen	PLOT DATE = 7/23/2012

DESIGNED - CMH	DRAWN - SVJ	CHECKED - JLP
DATE - 5/29/12	REVISED -	REVISED -
REVISED -	REVISED -	

MCHENRY COUNTY
DIVISION OF TRANSPORTATION

PROPOSED CROSS SECTIONS
CHARLES J. MILLER ROAD

SCALE: 1" = 10' | SHEET NO. 17 OF 62 SHEETS | STA. 581+00.00 TO STA. 581+50.00

F.A. RTE.	SECTION	COUNTY	TOTAL SHEETS	SHEET NO.
3860	09-00372-00-PW	MCHENRY	252	207
		CONTRACT NO.		
FED. ROAD DIST. NO.	ILLINOIS	FED. AID PROJECT	63633	

ORIGINAL SURVEY — FINAL SURVEY
SURVEYED
PLOTTED
TRANSLATE
NOTE BOOK
AREAS
AREAS CHECKED
NO.
BY
DATE