NO.	NOTE BOOK	SURVEYED	PLOTTED	TEMPLATE	AREAS	AREAS CHECKED	BY	DATE
FINAL SURVEY								

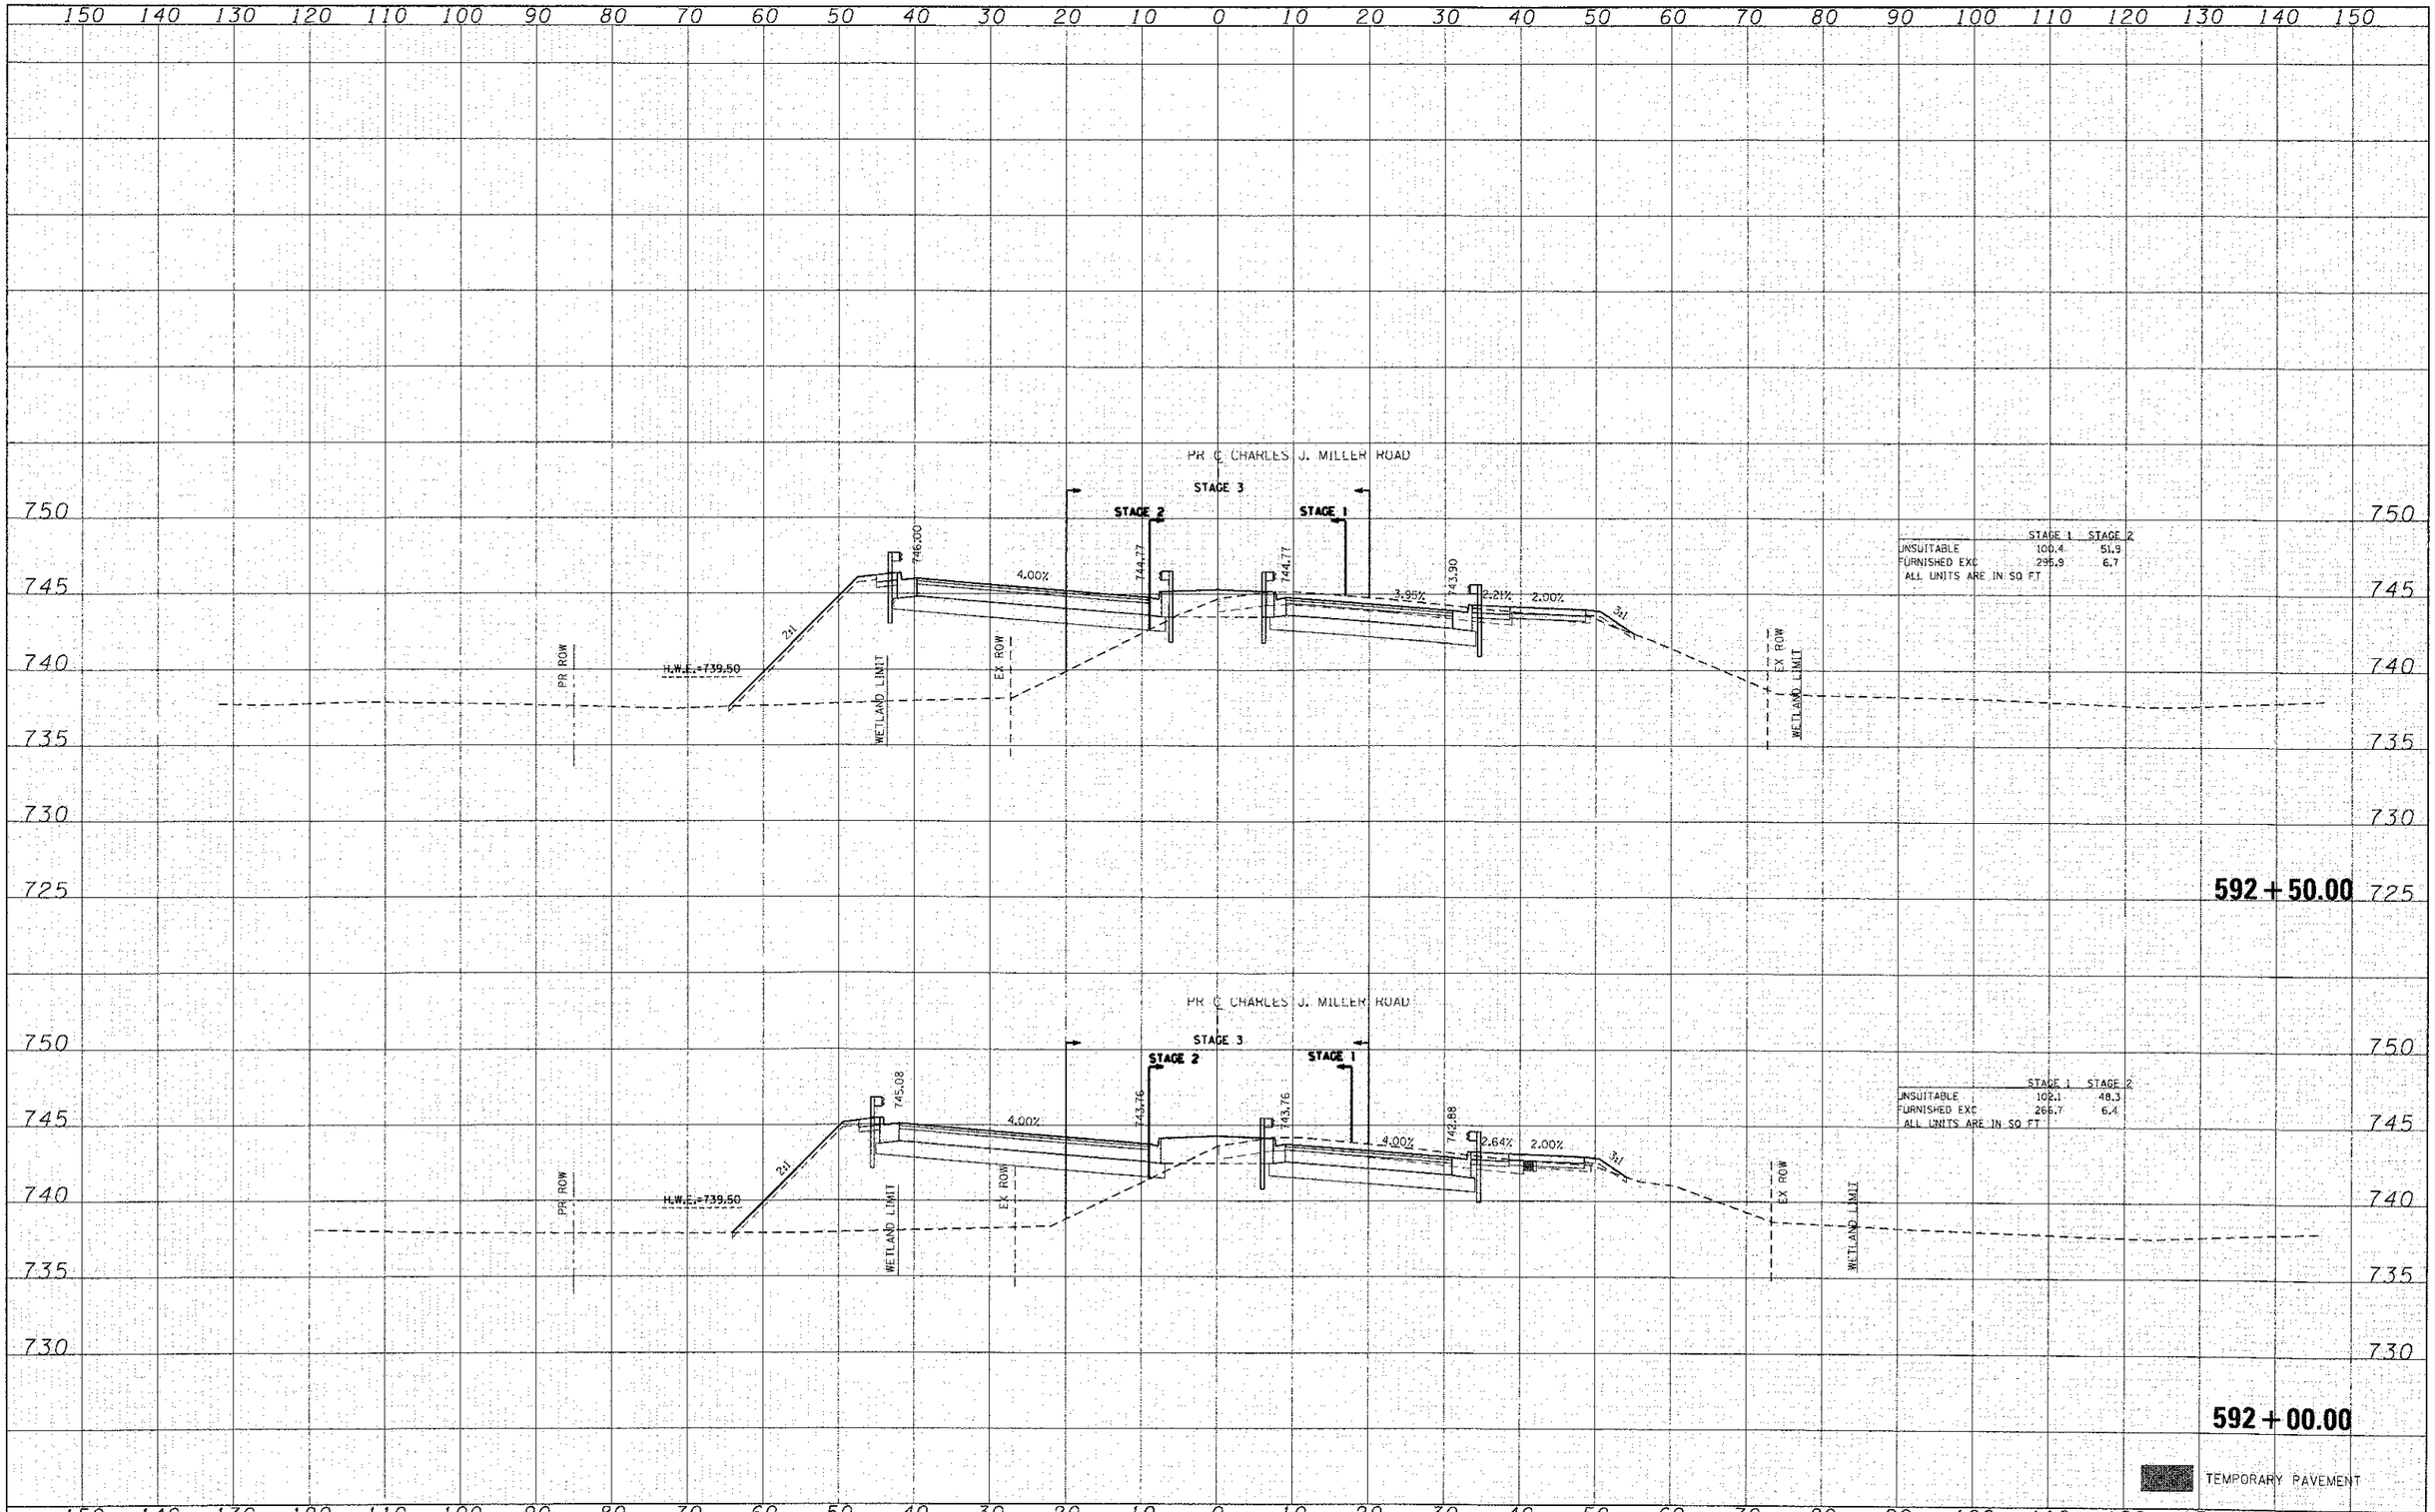

UNSUITABLE	STAGE 1	STAGE 2
	100.4	51.9
FURNISHED EXC	295.9	6.7

ALL UNITS ARE IN SQ FT

592 + 50.00

NO.	NOTE BOOK	SURVEYED	PLOTTED	TEMPLATE	AREAS	AREAS CHECKED	BY	DATE
ORIGINAL SURVEY								

UNSUITABLE	STAGE 1	STAGE 2
	102.1	48.3
FURNISHED EXC	266.7	6.4

ALL UNITS ARE IN SQ FT

592 + 00.00

TEMPORARY PAVEMENT

HRGreen.com
Illinois Professional Design Firm
184-001322

USER NAME = jattana	DESIGNED - CMH	REVISED -	
	DRAWN - SVJ	REVISED -	
PLOT SCALE = 1" = 10'	CHECKED - JLP	REVISED -	
PLOT DATE = 7/23/2012	DATE - 5/29/12	REVISED -	

MCHENRY COUNTY
DIVISION OF TRANSPORTATION

PROPOSED CROSS SECTIONS
CHARLES J. MILLER ROAD

SCALE: 1" = 10' | SHEET NO. 29 OF 62 SHEETS | STA. 592+00.00 TO STA. 592+50.00

F.A. RTE.	SECTION	COUNTY	TOTAL SHEETS	SHEET NO.
3860	09-00372-00-PW	MCHENRY	252	219
		CONTRACT NO.		
FED. ROAD DIST. NO.	ILLINOIS	FED. AID PROJECT	63633	

D:\PROJECTS\SCSI-Parcel_xxxx\Design\MCHENRY