FINAL SURVEY	BY	DATE
NOTE BOOK	SURVEYED	
NO.	PLOTTED	
	TEMPLATE	
	AREAS	
	AREAS CHECKED	

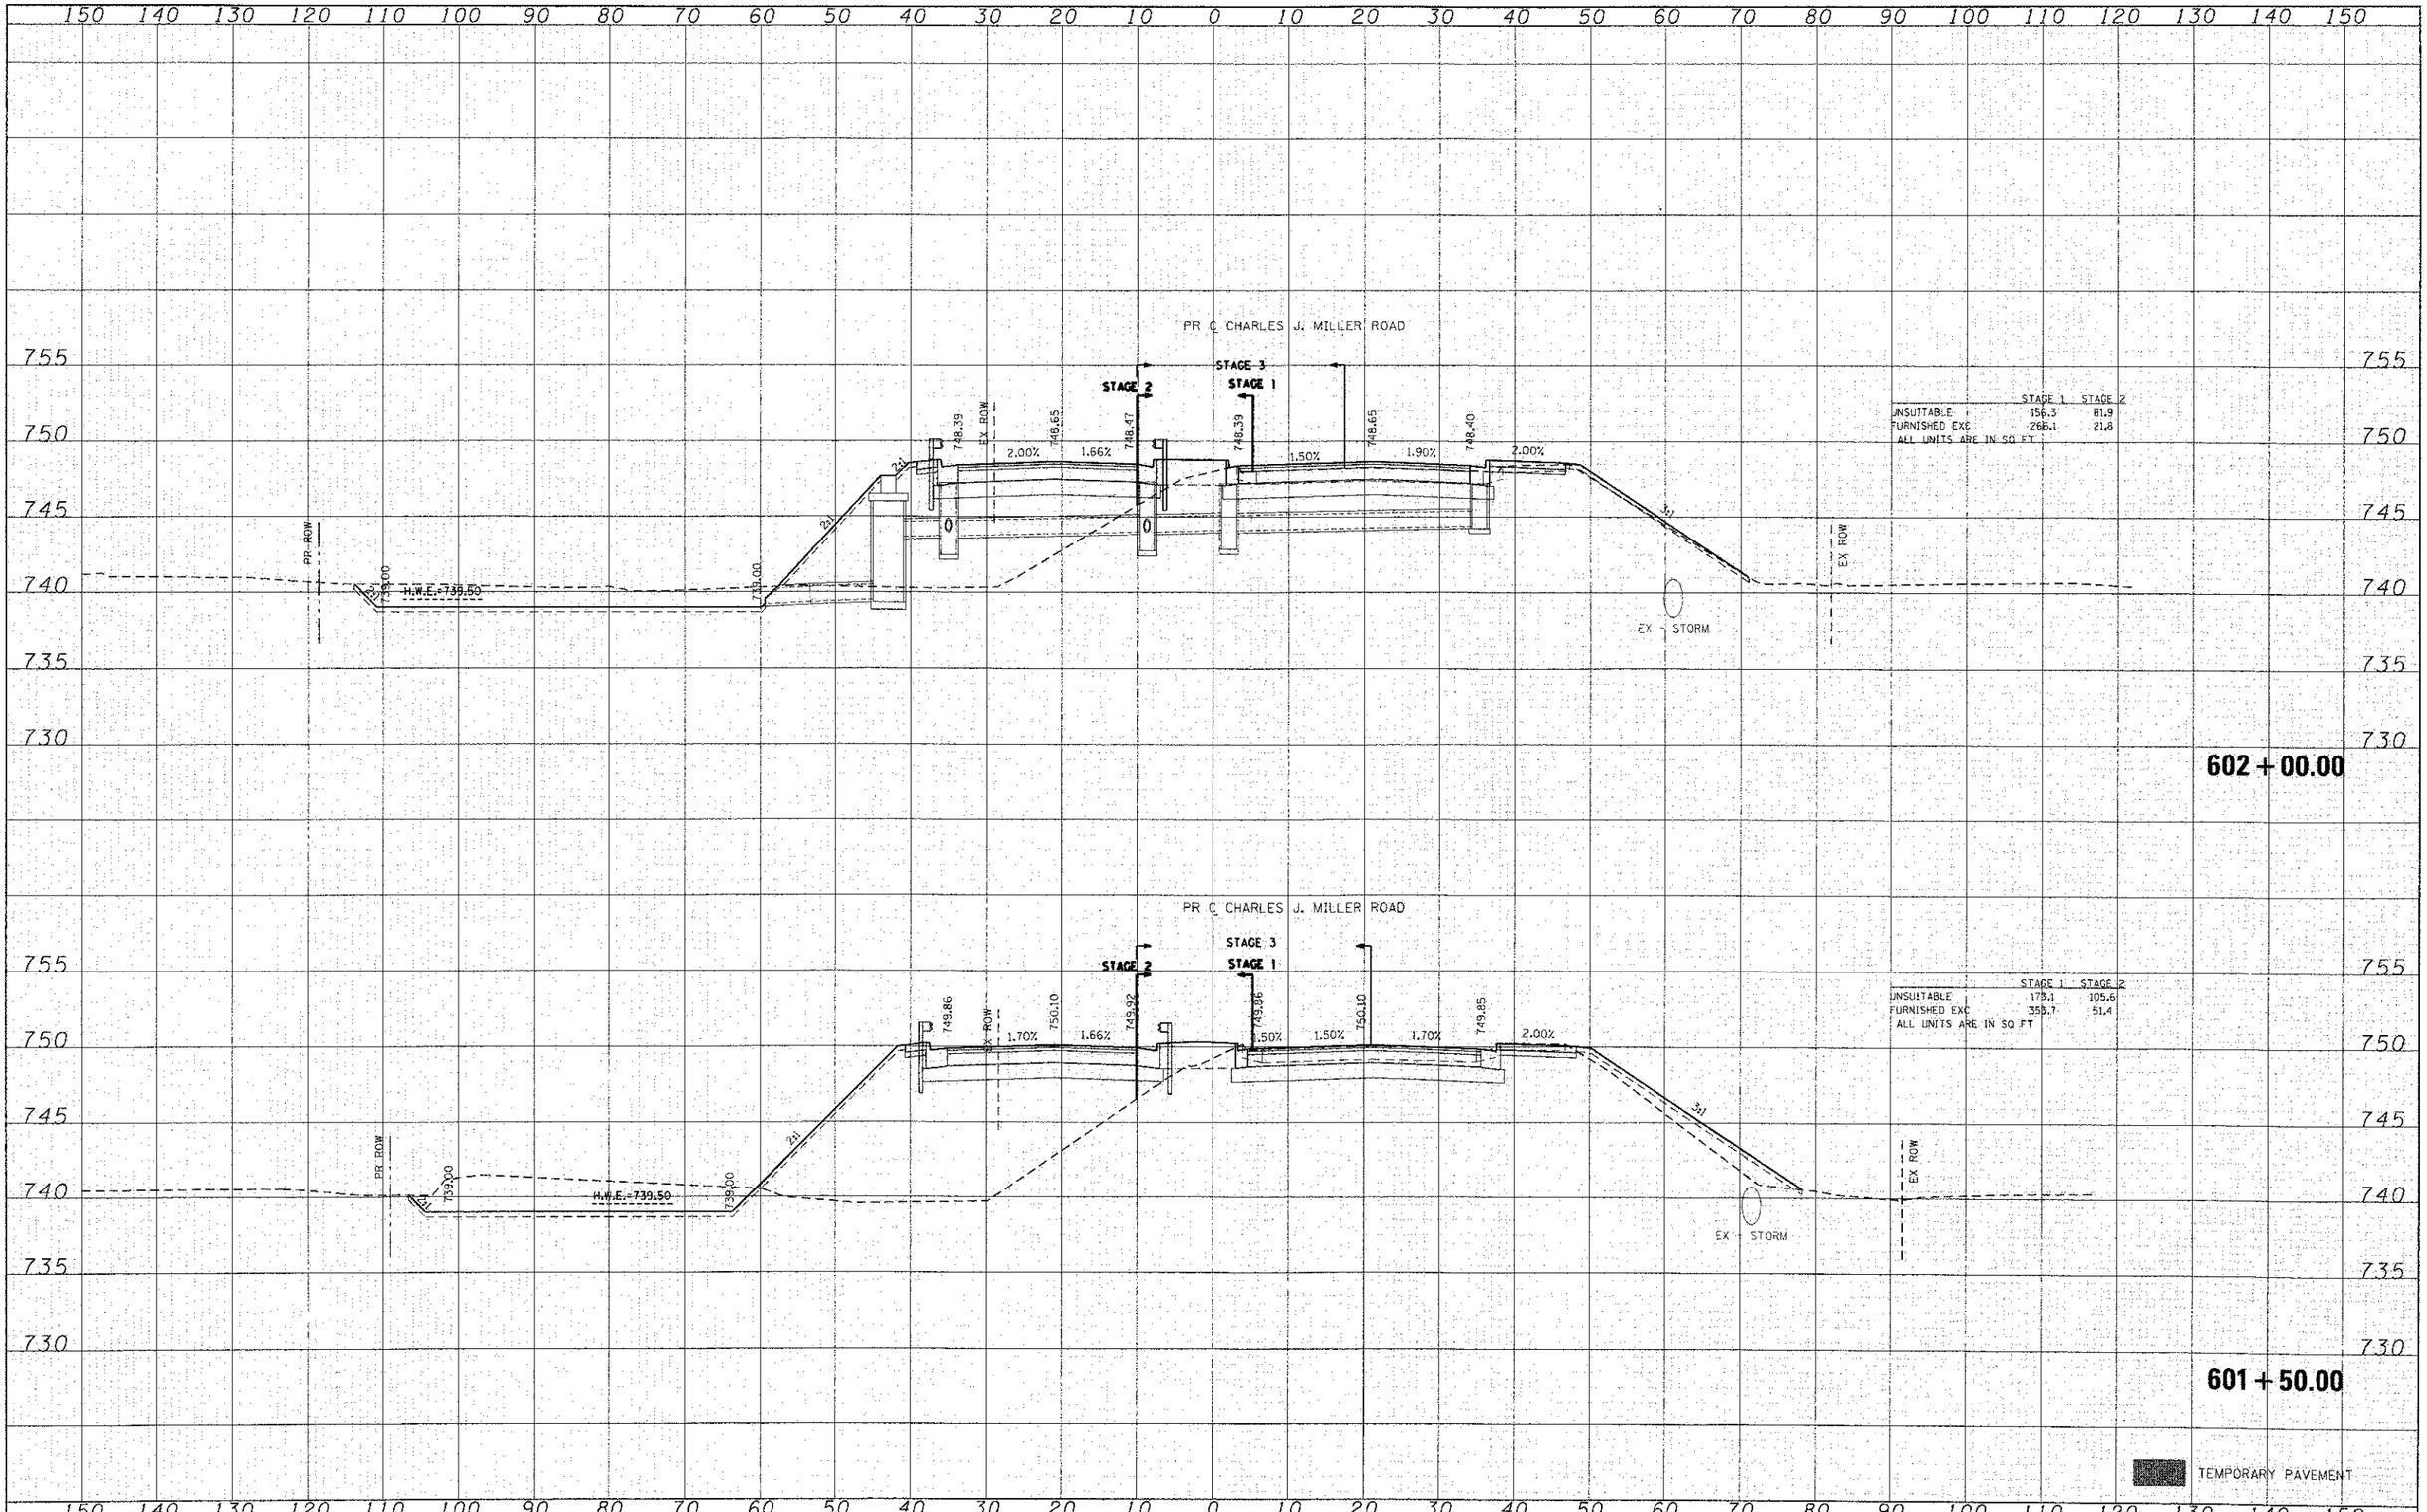

ORIGINAL SURVEY	BY	DATE
NOTE BOOK	SURVEYED	
NO.	PLOTTED	
	TEMPLATE	
	AREAS	
	AREAS CHECKED	

HRGreen

HRGreen.com
Illinois Professional Design Firm
184-001322

USER NAME = jettana	DESIGNED - CMH	REVISED -
	DRAWN - SVJ	REVISED -
PLOT SCALE = 1' = 10'	CHECKED - JLP	REVISED -
PLOT DATE = 7/23/2012	DATE - 5/29/12	REVISED -

MCHENRY COUNTY
DIVISION OF TRANSPORTATION

PROPOSED CROSS SECTIONS
CHARLES J. MILLER ROAD

SCALE: 1" = 10' | SHEET NO. 35 OF 62 SHEETS | STA. 601+50.00 TO STA. 602+00.00

F.A. RTE.	SECTION	COUNTY	TOTAL SHEETS	SHEET NO.
3860	09-00372-00-PW	MCHENRY	252	225
		CONTRACT NO.		
FED. ROAD DIST. NO.	ILLINOIS	FED. AID PROJECT	63633	

gf80071-SSCBI-MILL.sscbi