FINAL SURVEY	BY	DATE
	SURVEYED	
	PLOTTED	
NOTE BOOK	TEMPLATE	
	AREAS	
NO.	AREAS CHECKED	

ORIGINAL SURVEY	BY	DATE
	SURVEYED	
	PLOTTED	
NOTE BOOK	TEMPLATE	
	AREAS	
NO.	AREAS CHECKED	

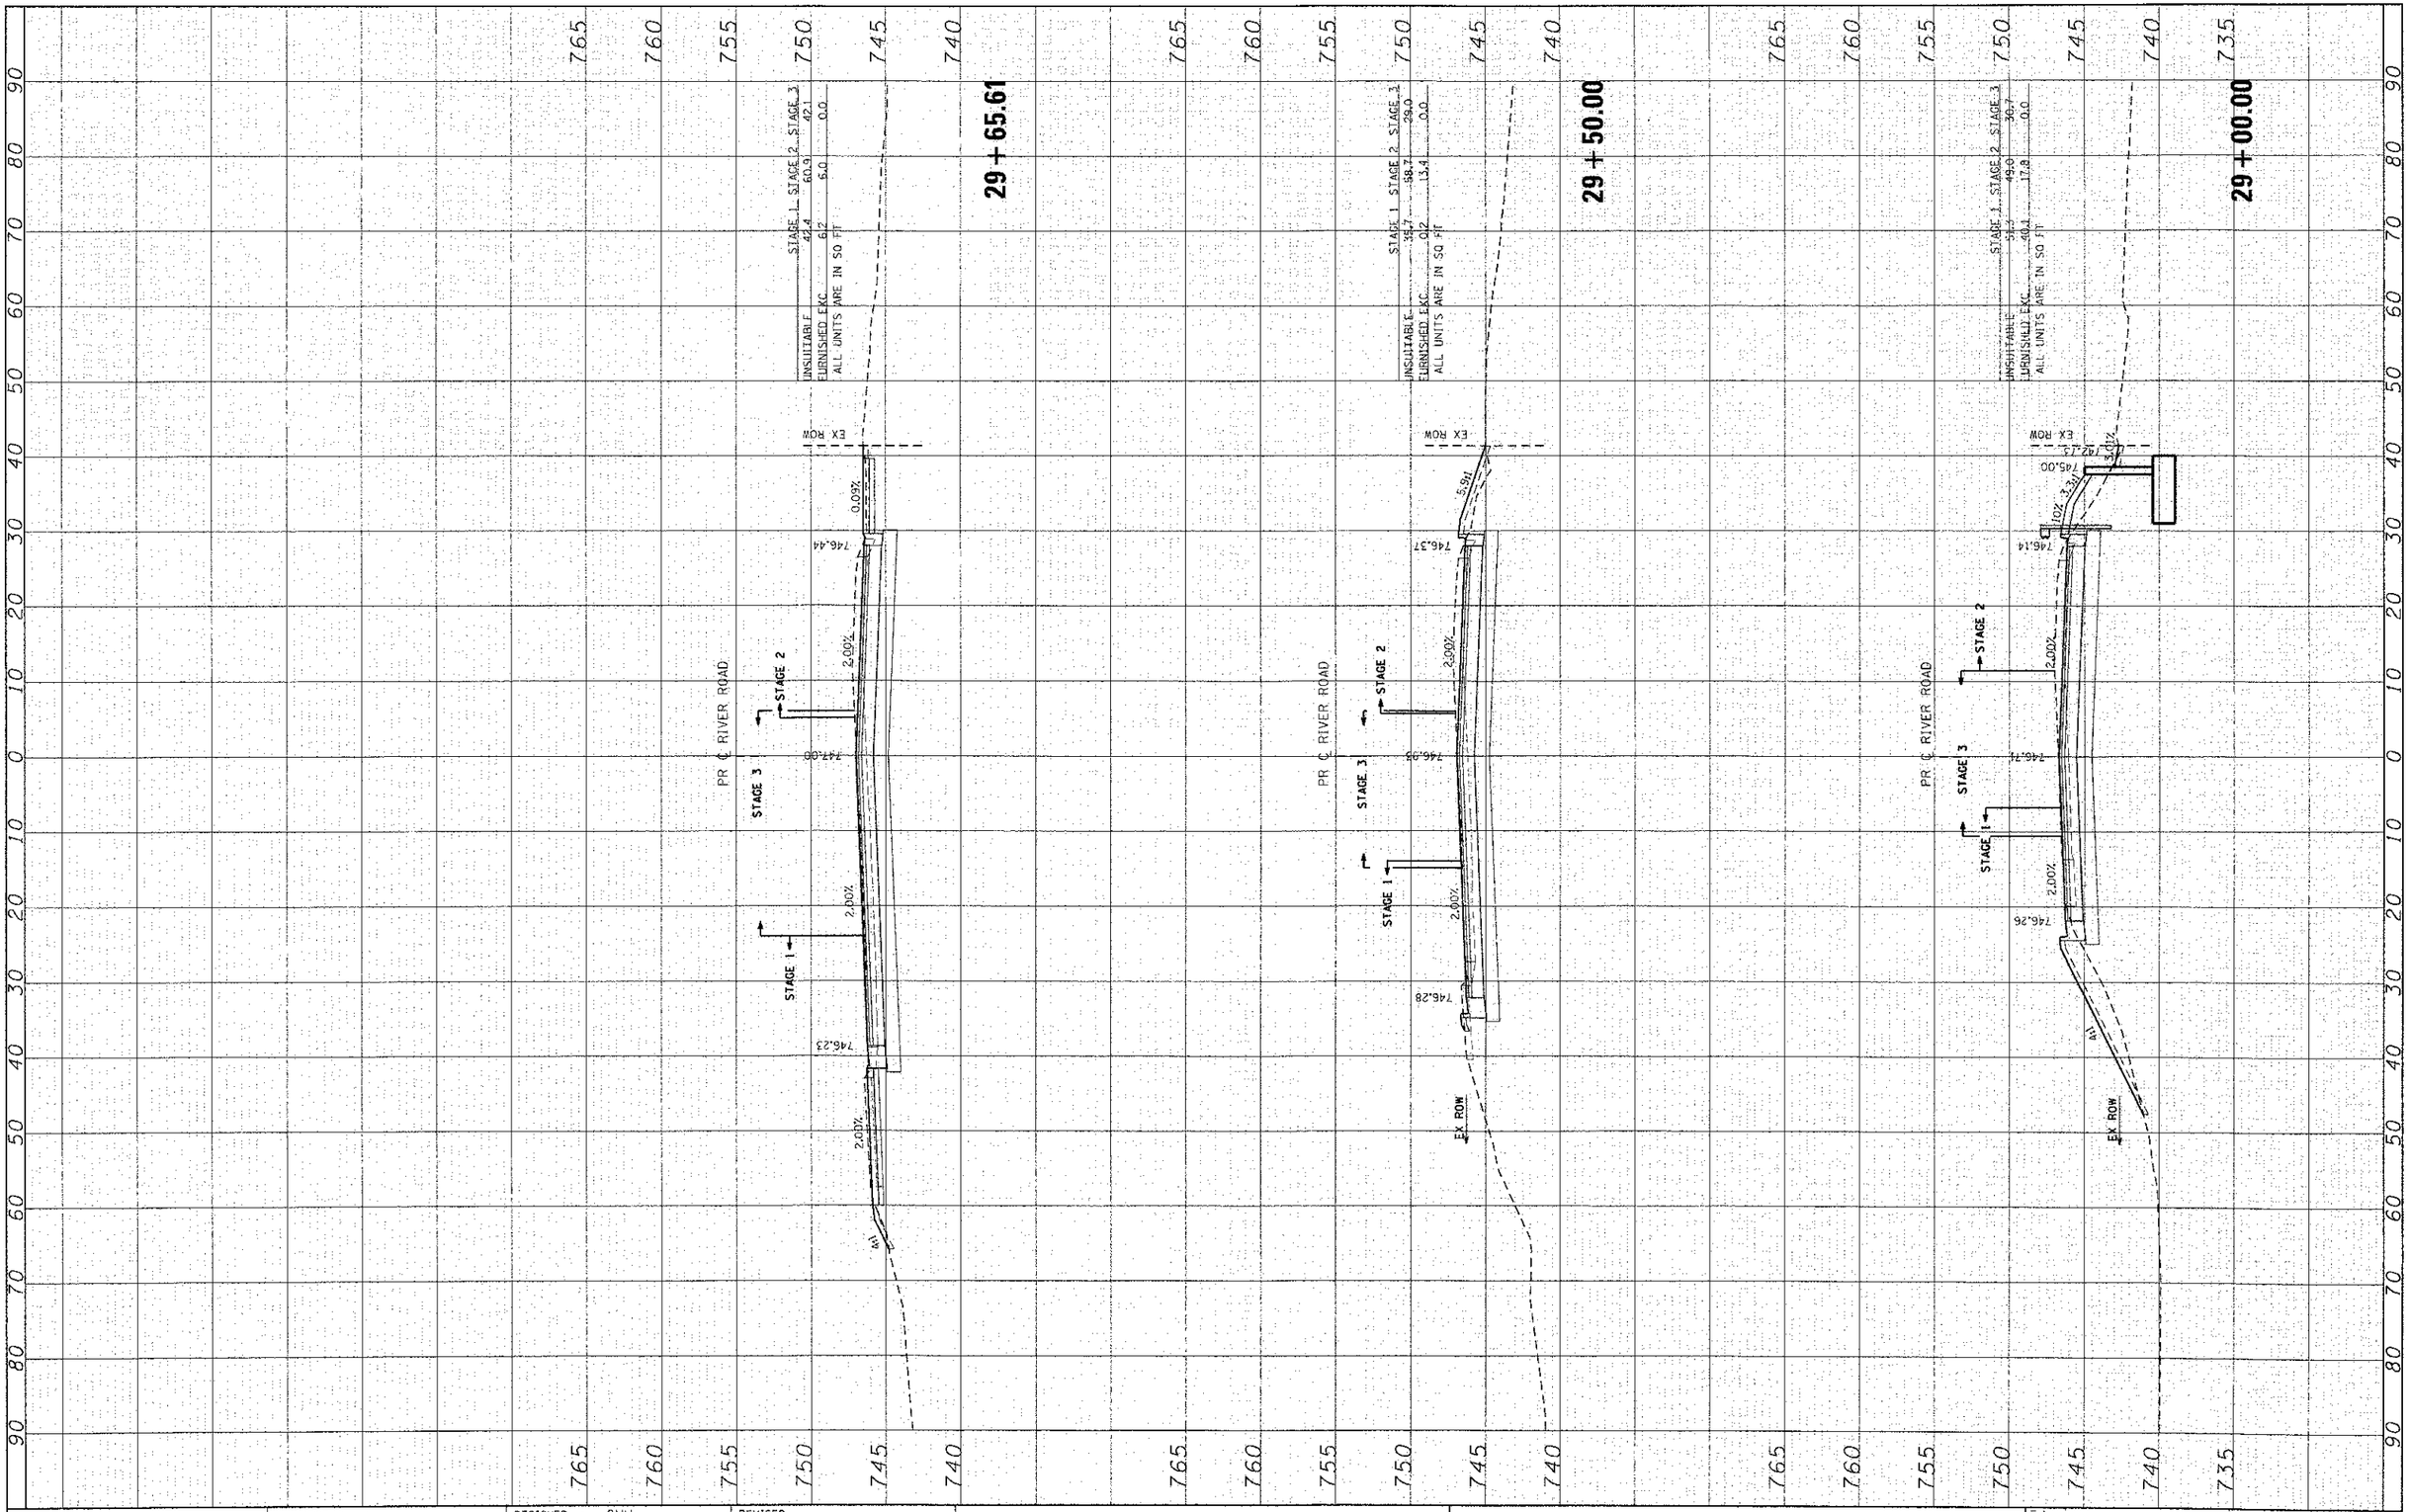

HRGreen.com Illinois Professional Design Firm # 184-001322 HRGreen	USER NAME = jattane	DESIGNED - CMH	REVISED -
		DRAWN - SVJ	REVISED -
	PLOT SCALE = 1' = 10'	CHECKED - JLP	REVISED -
	PLOT DATE = 7/23/2012	DATE - 5/29/12	REVISED -

STATE OF ILLINOIS
DEPARTMENT OF TRANSPORTATION

PROPOSED CROSS SECTIONS
RIVER ROAD

SCALE: 1" = 10' | SHEET NO. 49 OF 62 SHEETS | STA. 29+00.00 TO STA. 29+65.61

F.A. RTE.	SECTION	COUNTY	TOTAL SHEETS	SHEET NO.
3860	09-00372-00-PW	MCHENRY	252	239
		CONTRACT NO.		
	ILLINOIS FED. AID PROJECT	63633		

D:\PROJ\HRG\M-PW\ER\dgn
MCHENRY