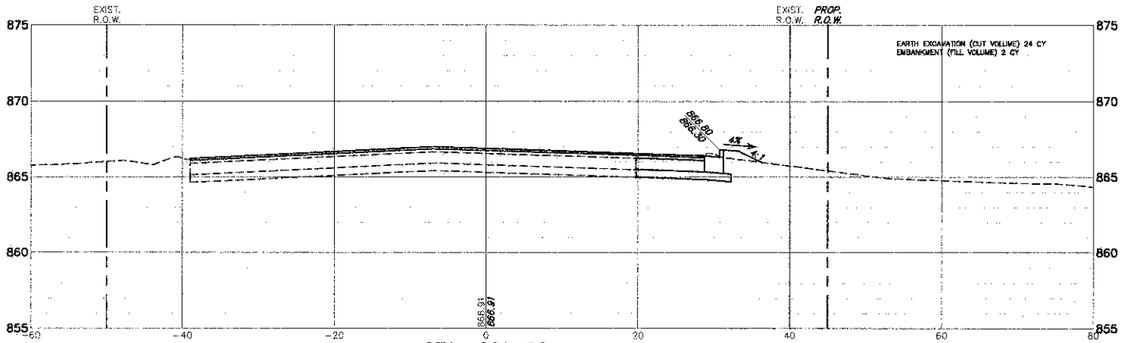

STA: 201+00

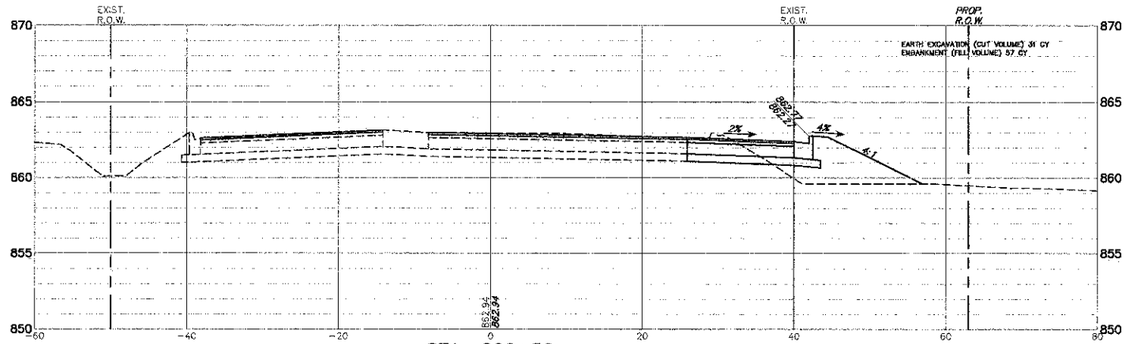

STA: 202+50

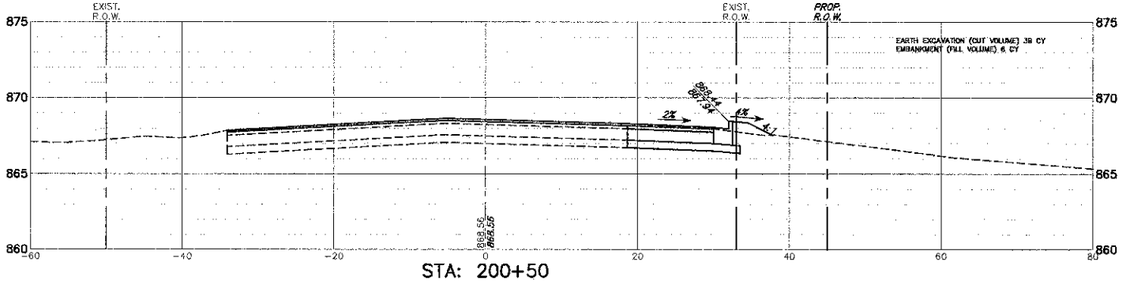

STA: 200+50

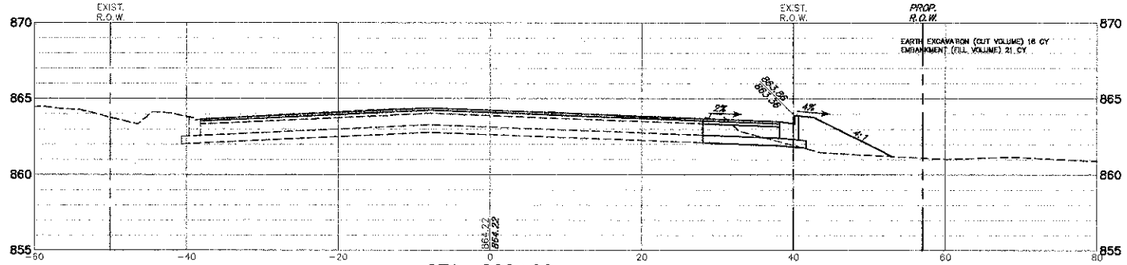

STA: 202+00

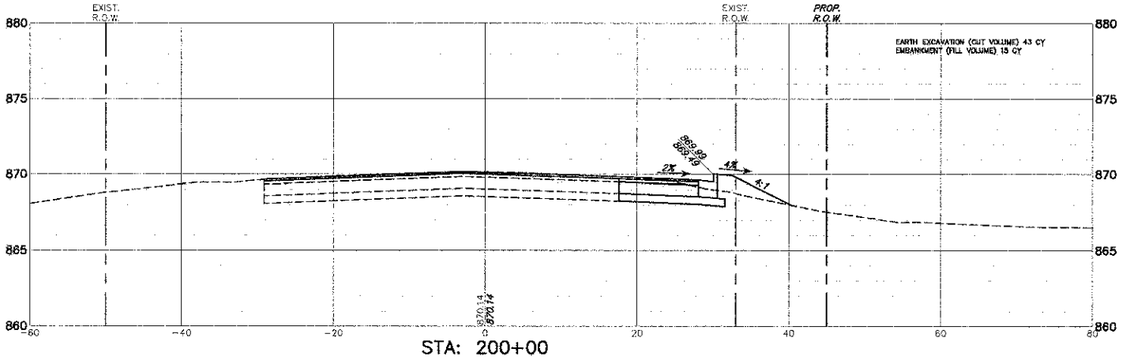

STA: 200+00

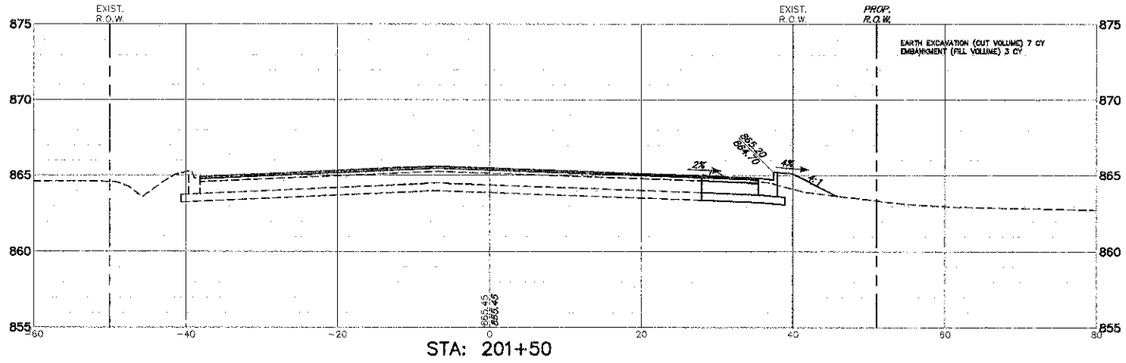

STA: 201+50

FILE NAME = 4459.000-PR3.dwg	USER NAME = ZACH WALLSTEN	DESIGNED - KLB	REVISED -
		DRAWN - PJS	REVISED -
	PLOT SCALE = 1" = .0833'	CHECKED - KLB	REVISED -
	PLOT DATE = 3/21/2012	DATE - 3/2?/2012	REVISED -

STATE OF ILLINOIS
DEPARTMENT OF TRANSPORTATION

CROSS SECTIONS
BIG TIMBER ROAD STA. 200+00 TO STA. 202+50

SCALE: 1"=20' | SHEET NO. OF SHEETS | STA. TO STA.

F.A.P. RTE.	SECTION	COUNTY	TOTAL SHEETS	SHEET NO.
527	08-00369-00-SP	KANE	67	62
		CONTRACT #:	63669	
		ILLINOIS FED. AID PROJECT		