SECTION 4, TOWNSHIP 36, RANGE 10
SECTION 5, TOWNSHIP 36, RANGE 10
SECTION 8, TOWNSHIP 36, RANGE 10
SECTION 9, TOWNSHIP 36, RANGE 10

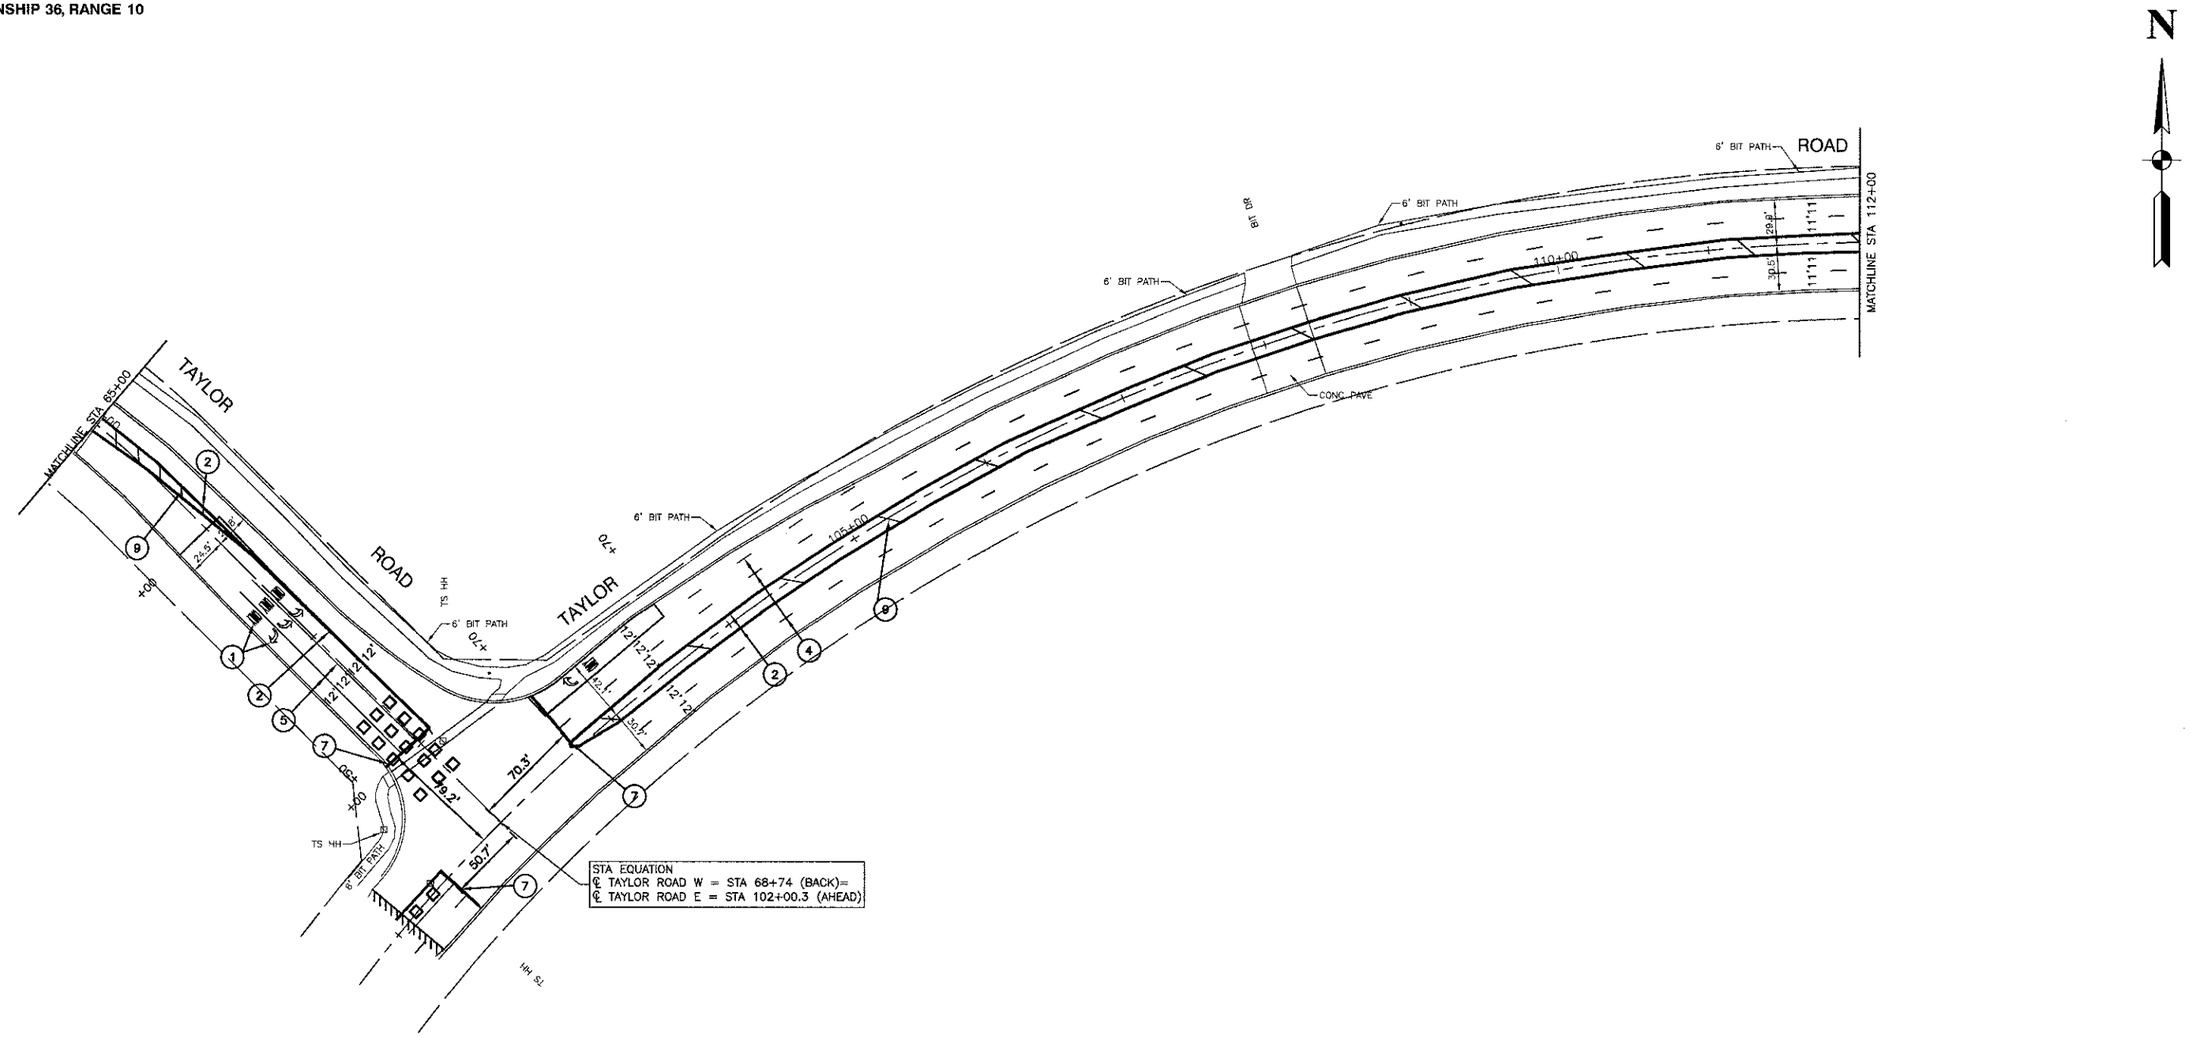

LEGEND

1. WHITE LETTERS & SYMBOLS – FULL SIZE
2. 4" DOUBLE YELLOW MEDIAN OUTLINE (11" OC)
3. 4" YELLOW MEDIAN OUTLINE
4. 4" WHITE SKIP DASH LANE LINE (10' LINE–30' SPACE)
5. 6" WHITE SOLID LINE
6. 6" WHITE SKIP DASH LINE (2' LINE–6' SPACE)
7. 24" WHITE STOP BAR
8. 4" YELLOW SKIP DASH LANE LINE (10' LINE–30' SPACE) & 4" SOLID LANE LINE
9. 12" YELLOW DIAGONAL LINE (75' C/C)

NOTES:

1. THERMOPLASTIC PAVEMENT MARKINGS SHALL BE PLACED ON ALL HMA PAVEMENT.
2. POLYUREA PAVEMENT MARKINGS SHALL BE PLACED ON ALL PCC PAVEMENT.

FILE NAME = 11617-PLAN-01 - IDOT P08	USER NAME =	DESIGNED — JH	REVISED —	STATE OF ILLINOIS DEPARTMENT OF TRANSPORTATION	TAYLOR ROAD ROADWAY RESURFACING PAVEMENT MARKING PLAN	F.A.U RTE.	SECTION	COUNTY	TOTAL SHEETS	SHEET NO.
		CHECKED — HLG	REVISED —			0286	12-00059-00-RS	WILL	26	14
	PLOT SCALE =	DRAWN — ACAD	REVISED —					CONTRACT NO. 63727		
	PLOT DATE = 05-02-12	CHECKED — ACAD	REVISED —		SCALE: SHEET NO. 14 OF 26 SHEETS STA. TO STA.	FED. ROAD DIST. NO. 1	ILLINOIS	FED. AID PROJECT M-4003(021)		