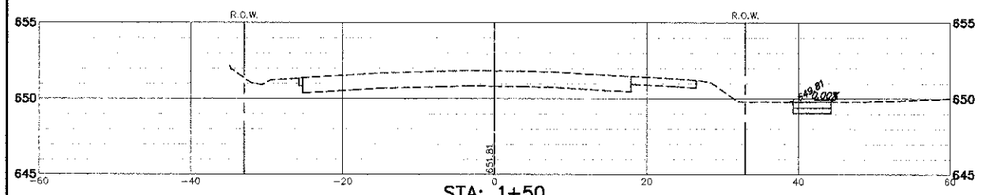

STA: 1+50

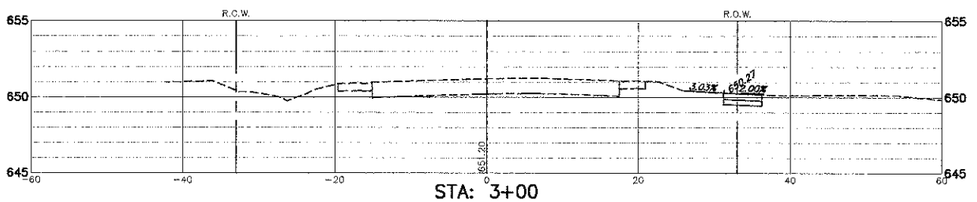

STA: 3+00

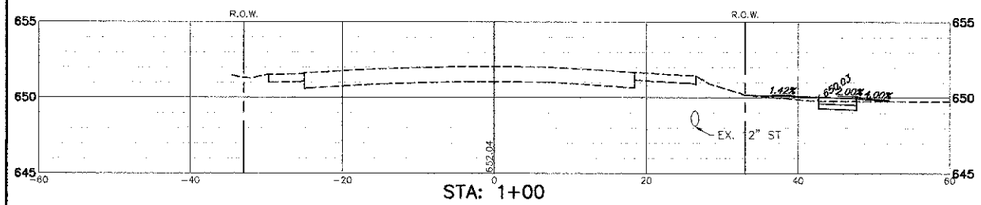

STA: 1+00

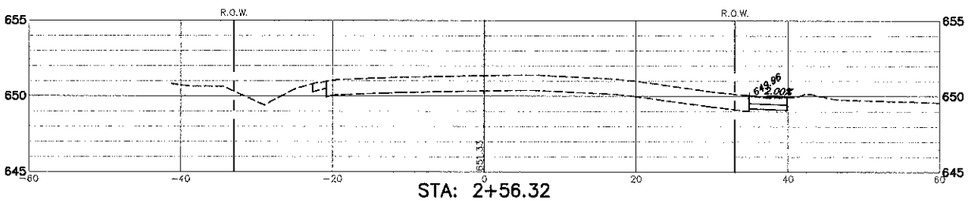

STA: 2+56.32

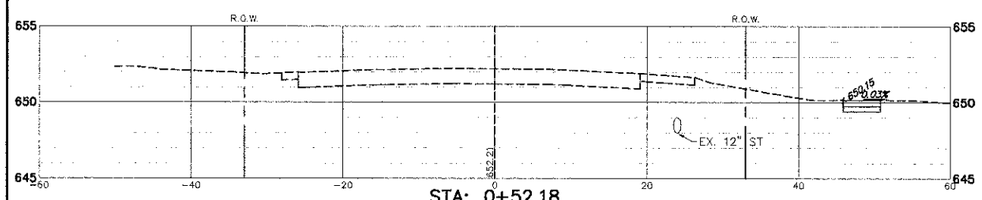

STA: 0+52.18

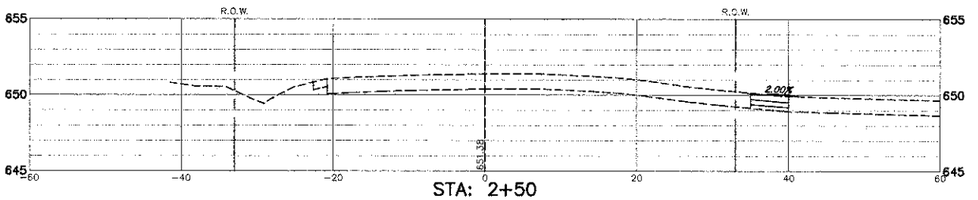

STA: 2+50

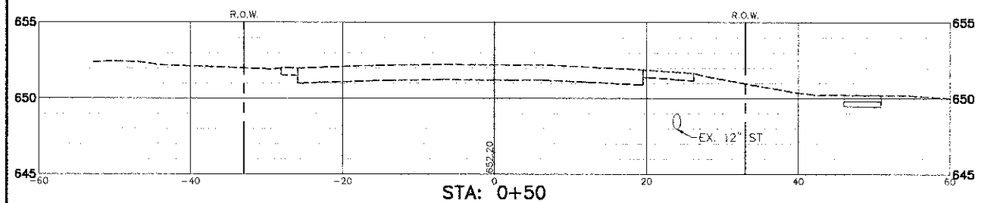

STA: 0+50

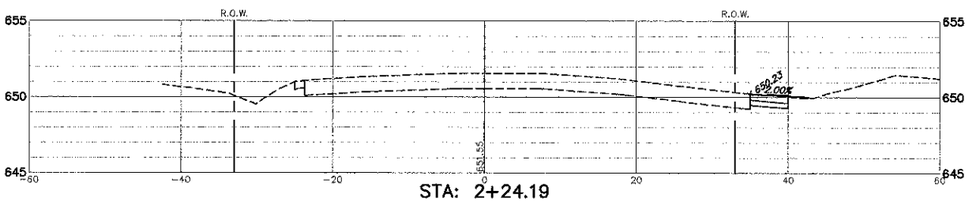

STA: 2+24.19

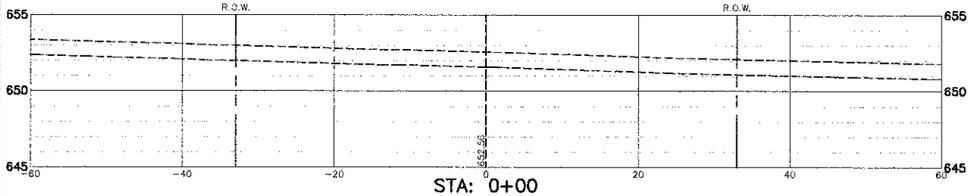

STA: 0+00

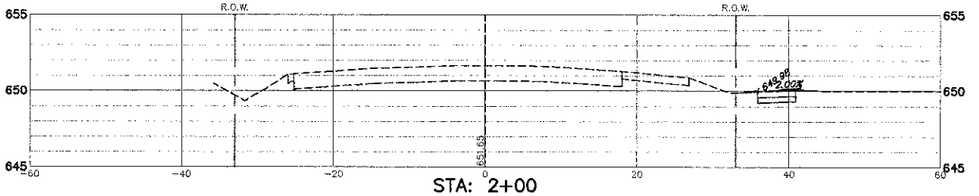

STA: 2+00

N

FILE NAME = 3509.213-SunsetRidge-XS1.dwg	USER NAME = BRIAN WESOLOWSKI	DESIGNED - BVS	REVISED - 6/29/12	**SUNSET RIDGE ROAD & WAGNER ROAD SECTION 10-00050-00-SW VILLAGE OF NORTHFIELD, ILLINOIS**	**SUNSET RIDGE ROAD CROSS-SECTIONS**
		DRAWN - BVS	REVISED -		
	PLOT SCALE = 1" = .0833'	CHECKED - LJD	REVISED -		SCALE: 1"=10'H,1"=5'V SHEET NO. OF SHEETS STA. TO STA.
	PLOT DATE = 5/1/2012	DATE - 4/30/12	REVISED -		

F.A.U RTE.	SECTION	COUNTY	TOTAL SHEETS	SHEET NO.
2777	10-0050-00-SW	COOK	15	9
		CONTRACT #	63729	
	ILLINOIS FED. AID PROJECT			