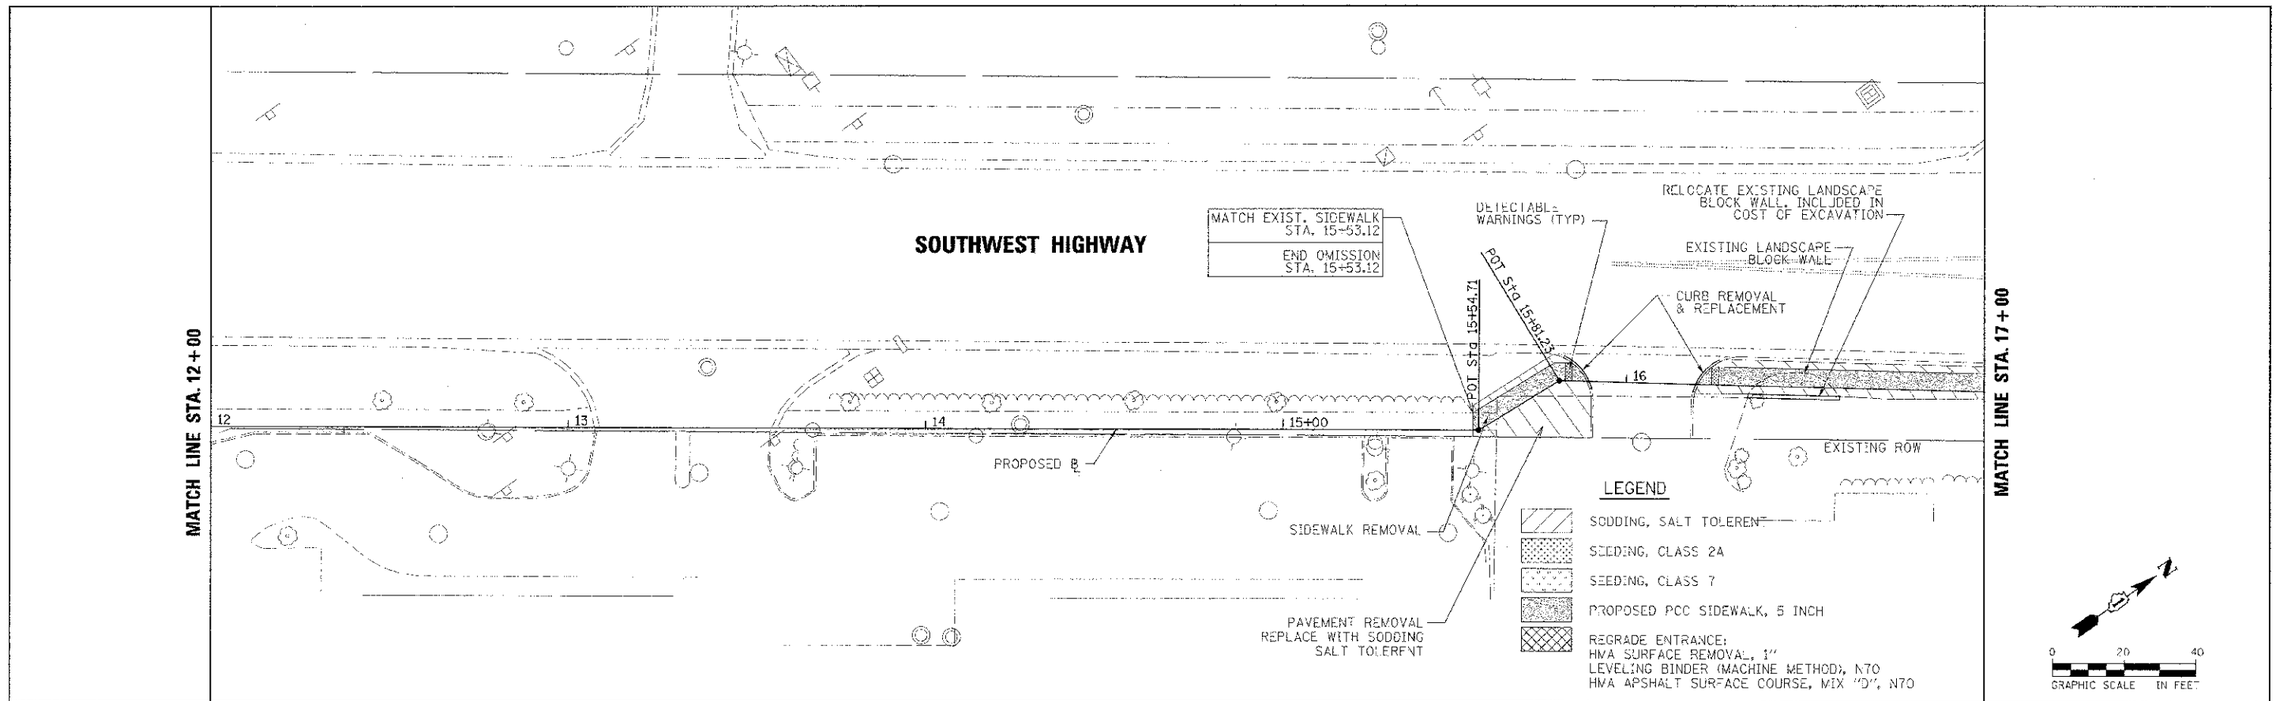

URS

USER NAME =
PLOT SCALE =
PLOT LEVEL

DESIGNED KLM
DRAWN KLM
CHECKED DDL
DATE JUNE 29, 2012

REVISED
REVISED
REVISED
REVISED

STATE OF ILLINOIS
DEPARTMENT OF TRANSPORTATION

SOUTHWEST HIGHWAY SIDEWALK
PLAN & PROFILE – 2

SCALE: H=20' V=2' | SHEET NO. 2 OF 4 SHEETS | STA. 12+00 TO STA. 17+30

F.A.U RTE.	SECTION	COUNTY	TOTAL SHEETS	SHEET NO.
3578	11-00049-00-SW	COOK	29	6
	ILLINOIS FED. AID PROJECT	CONTRACT NO. 63732		