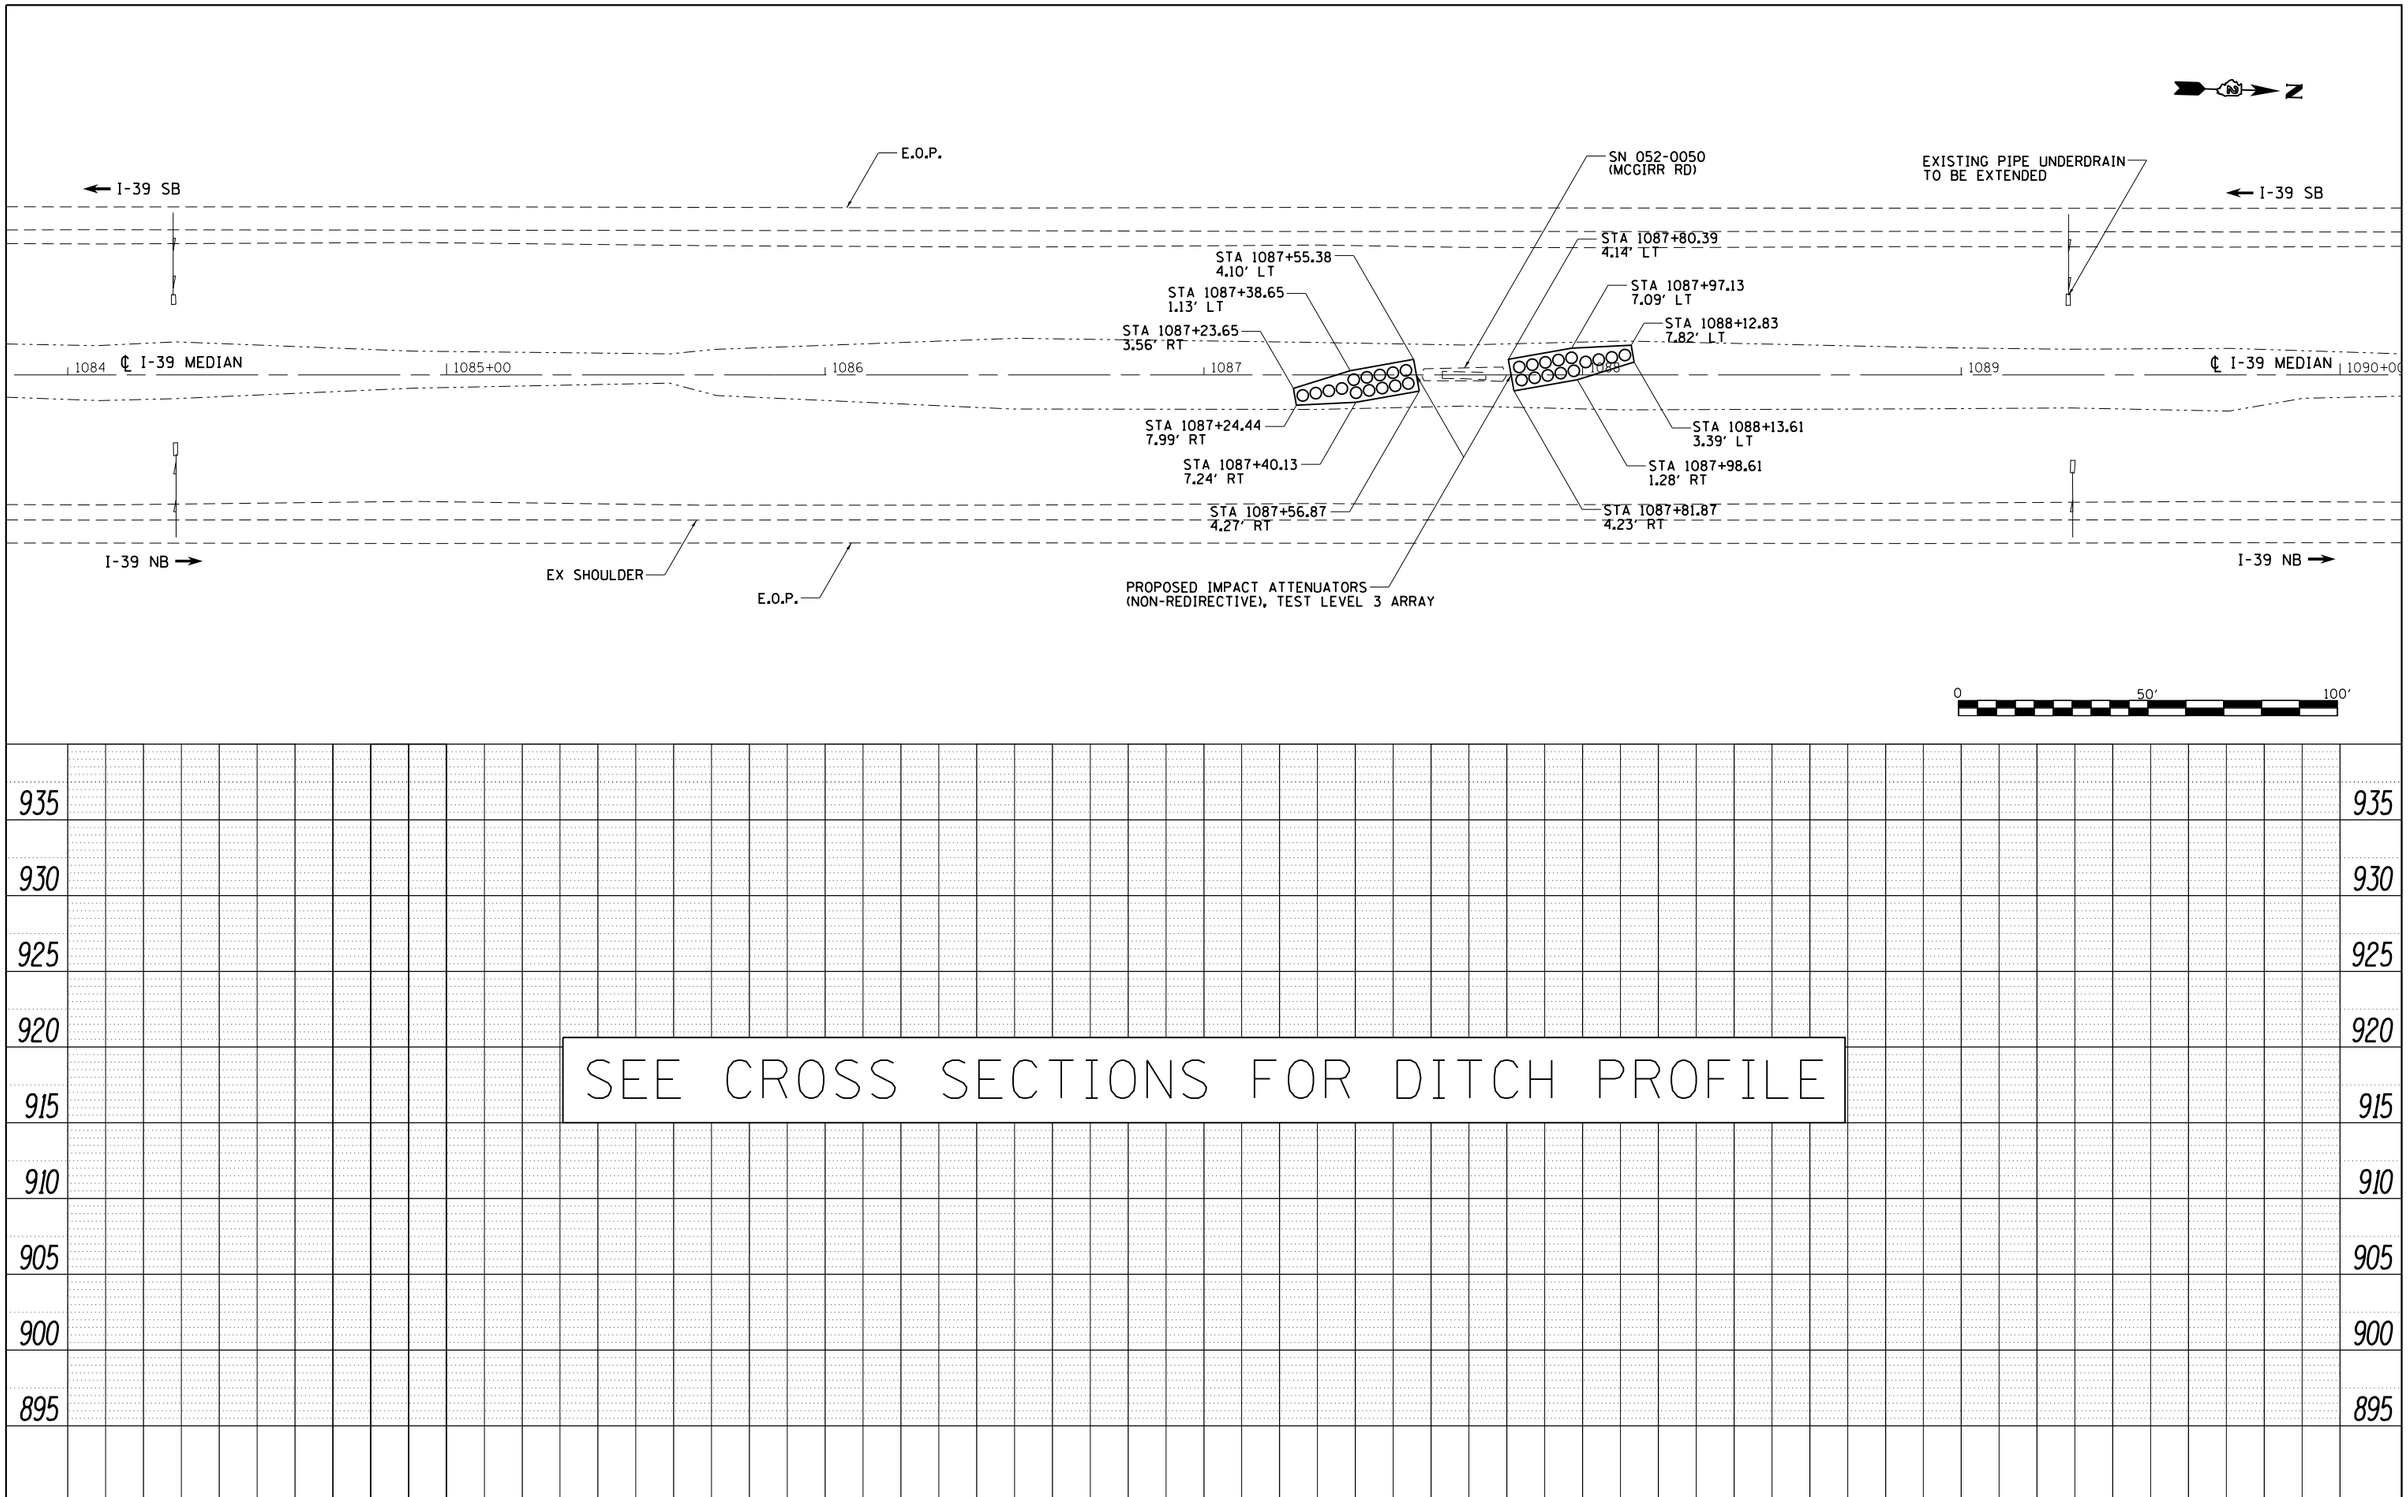

PLAN
NOTE BOOK NO.
SURVEYED
PLOTTED
ALIGNMENT CHECKED
RT. OF WAY CHECKED
CADD FILE NAME
BY
DATE

PROFILE
NOTE BOOK NO.
SURVEYED
PLOTTED
SPBGADES CHECKED
B.M. NOTED
STRUCTURE NOTAT'NS CHKD
BY
DATE

FILE NAME = c:\pw_work\pwidot\dossdd\d0293945\D205112	USER NAME = dossdd	DESIGNED -	REVISED -
	sht-plnprf.dgn	DRAWN -	REVISED -
	PLOT SCALE = 40.0000 ' / in.	CHECKED -	REVISED -
	PLOT DATE = Wed Jun 13 09:08:10 2012	DATE -	REVISED -

STATE OF ILLINOIS
DEPARTMENT OF TRANSPORTATION

I-39
PLAN AND PROFILE SHEET

SCALE: | SHEET OF SHEETS | STA. TO STA.

F.A.• RTE.	SECTION	COUNTY	TOTAL SHEETS	SHEET NO.
•	D2 SAFETY 2012-1	••	175	31

CONTRACT NO. 64H76

ILLINOIS FED. AID PROJECT

• FAI 39, FAP 301 (US 20)

•• LEE, OGLE, WINNEBAGO AND STEPHENSON COUNTIES