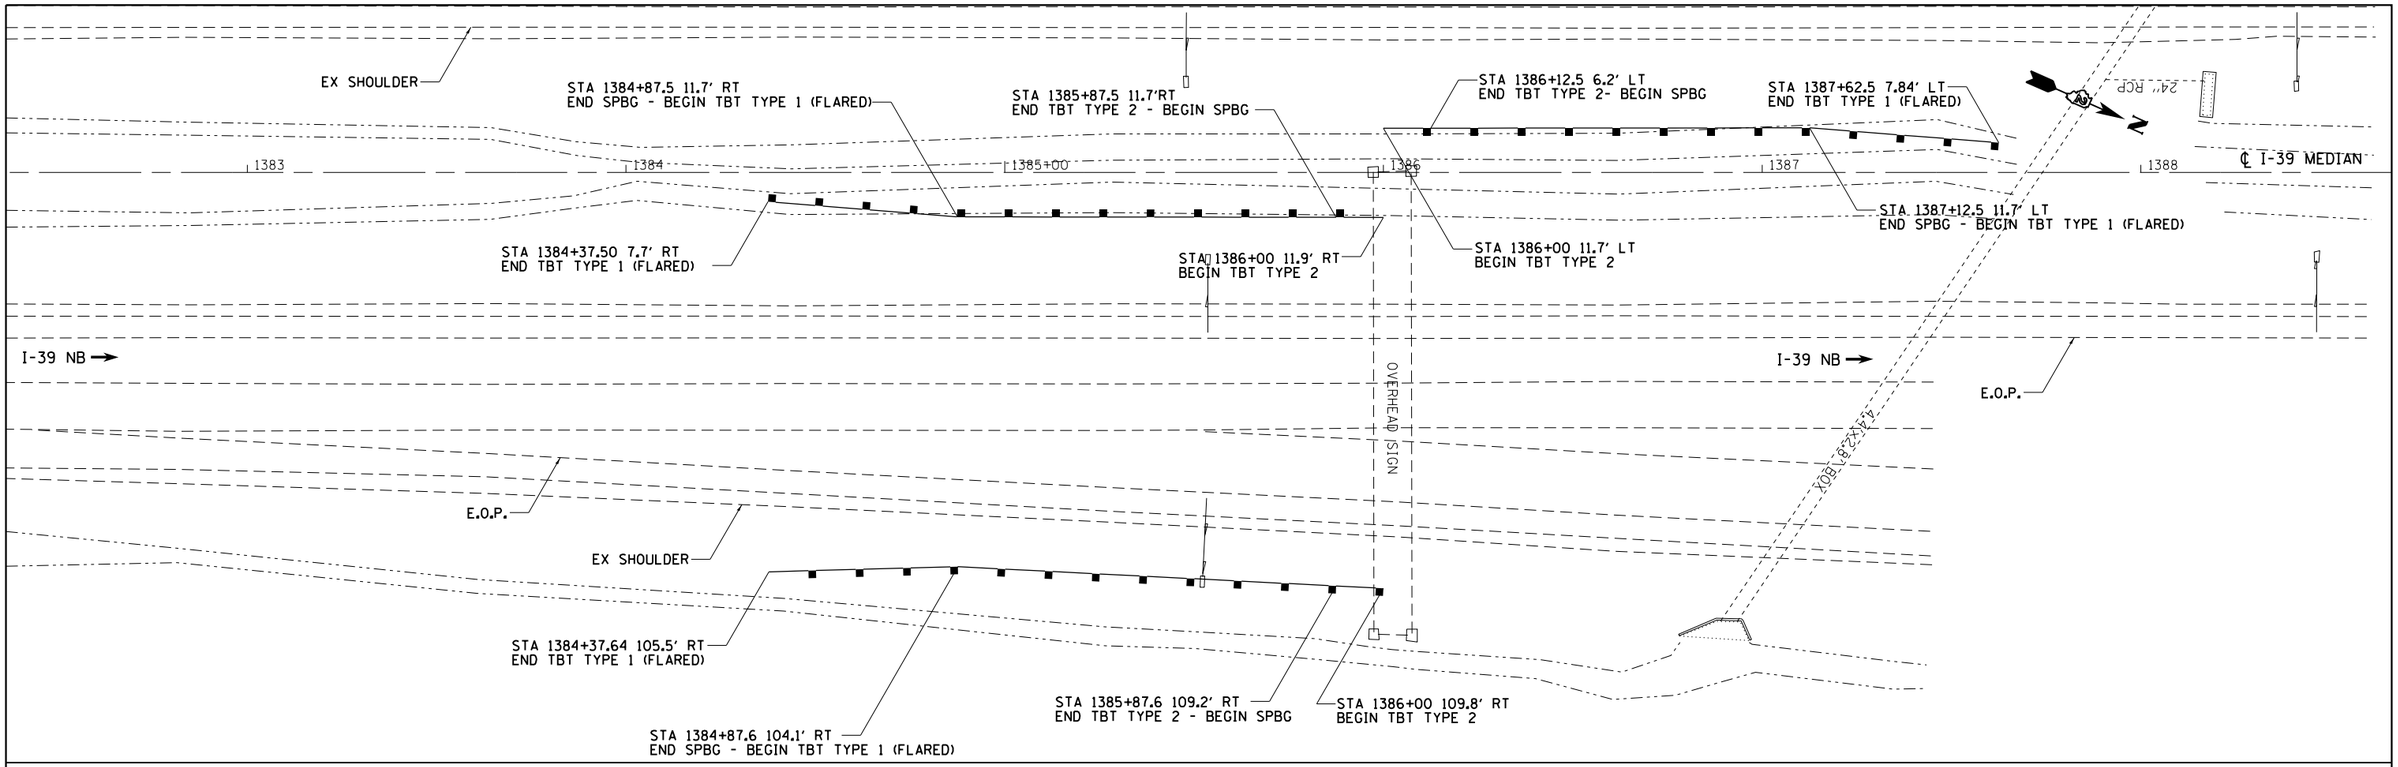

NOTE: TBT = TRAFFIC BARRIER TERMINAL
SPBG = STEEL PLATE BEAM GUARDRAIL

0 50' 100'

FILE NAME =	USER NAME = dossdd	DESIGNED -	REVISED -	STATE OF ILLINOIS DEPARTMENT OF TRANSPORTATION	I-39 PLAN SHEET	F.A.• RTE.	SECTION	COUNTY	TOTAL SHEETS	SHEET NO.
c:\pw_work\pwidot\dossdd\d0293945\D2051	2-sht-plnprf.dgn	DRAWN -	REVISED -			•	D2 SAFETY 2012-1	••	175	34
	PLOT SCALE = 40.0000 ' / in.	CHECKED -	REVISED -					CONTRACT NO. 64H76		
Default	PLOT DATE = Wed Jun 13 09:08:12 2012	DATE -	REVISED -		SCALE: SHEET OF SHEETS STA. TO STA.		ILLINOIS	FED. AID PROJECT		

• FAI 39, FAP 301 (US 20)

•• LEE, OGLE, WINNEBAGO AND STEPHENSON COUNTIES