Default
FILE NAME = c:\pw-work\pwidot\dossdd\d0293945\D2505112-sht-ussht.dgn
USER NAME = dossdd
PLOT SCALE = 20.0000 ' / in.
PLOT DATE = Wed Jun 13 09:30:07 2012

DESIGNED	-	REVISED	-
DRAWN	-	REVISED	-
CHECKED	-	REVISED	-
DATE	-	REVISED	-

STATE OF ILLINOIS
DEPARTMENT OF TRANSPORTATION

I-39

SCALE: | SHEET | OF | SHEETS | STA. 622+75.0000 TO STA. 624+50.0000

• FAI 39, FAP 301 (US 20)

F.A.*. RTE.	SECTION	COUNTY	TOTAL SHEETS	SHEET NO.
•	D2 SAFETY 2012-1	••	175	81

ILLINOIS FED. AID PROJECT

CONTRACT NO. 64H76

•• LEE, OGLE, WINNEBAGO AND STEPHENSON COUNTIES

NO.	NOTE BOOK	SURVEYED	BY	
	ORIGINAL SURVEY	PLOTTED		DATE
		TEMPLATE		
		AREAS CHECKED		
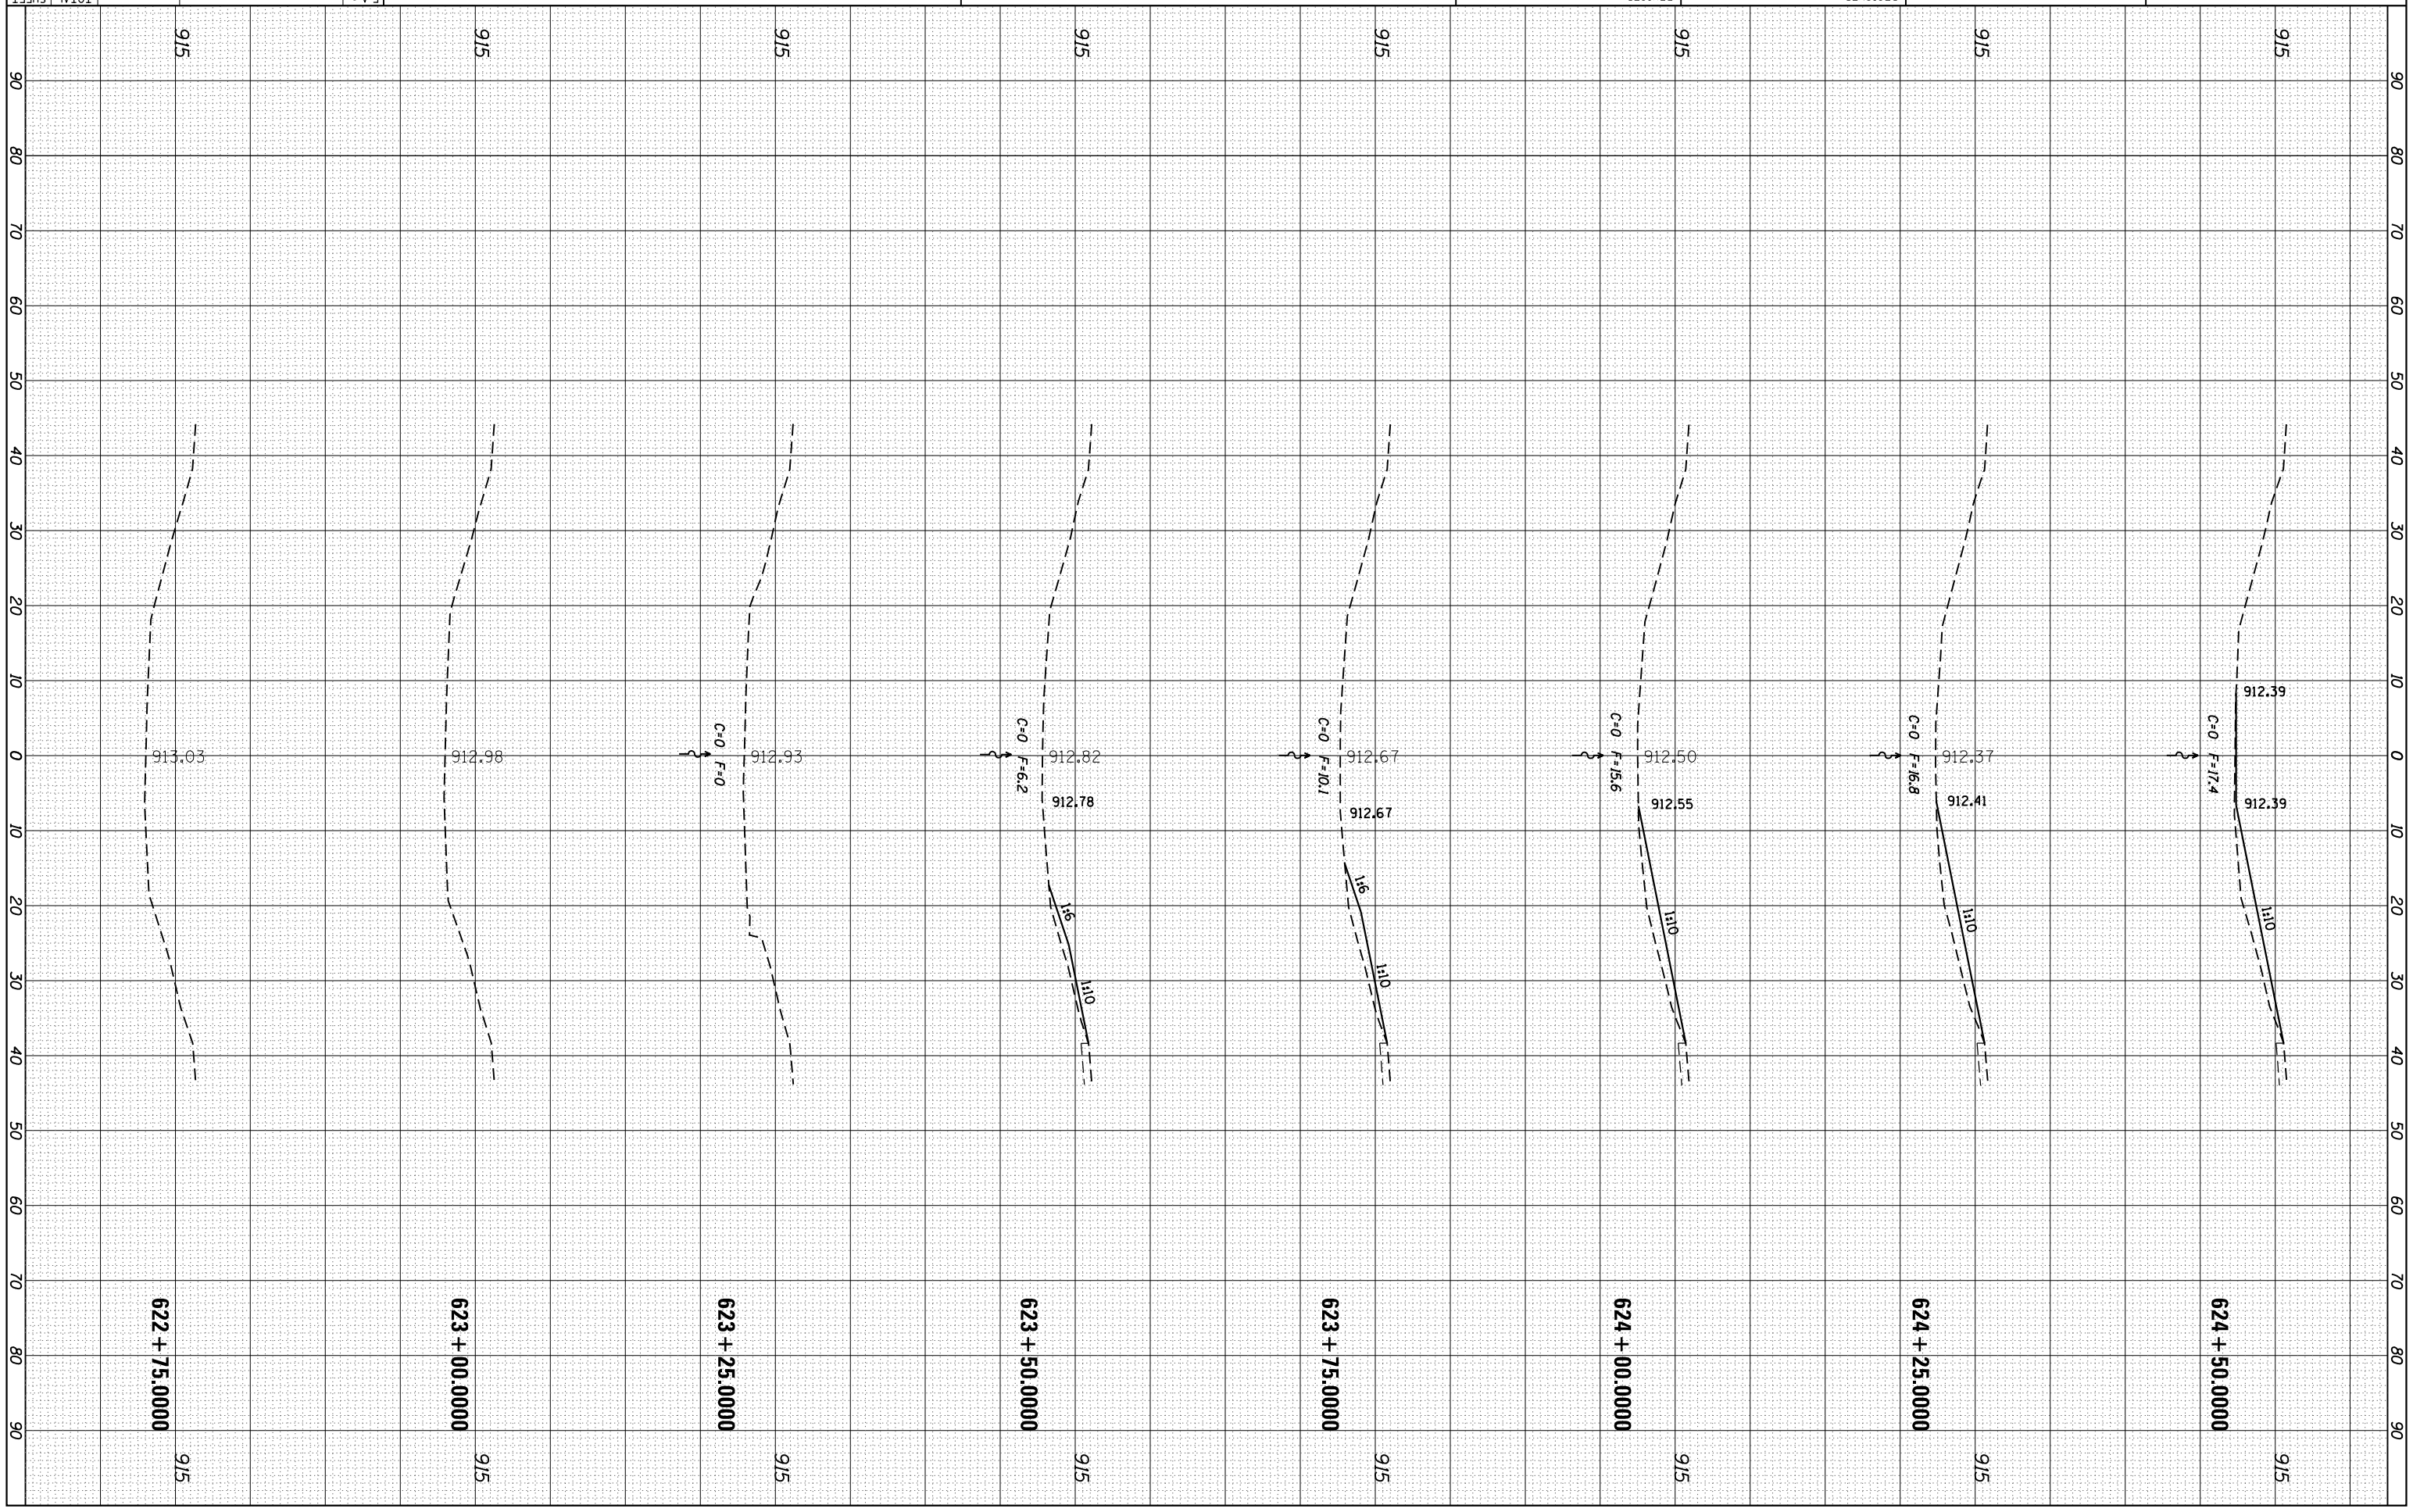
NO.	NOTE BOOK	SURVEYED	BY	
	FINAL SURVEY	PLOTTED		DATE
		TEMPLATE		
		AREAS CHECKED