FINAL SURVEY		BY	DATE
NOTE BOOK	SURVEYED		
	PLOTTED		
	TEMPLATE		
	AREAS		
NO.	AREAS CHECKED		

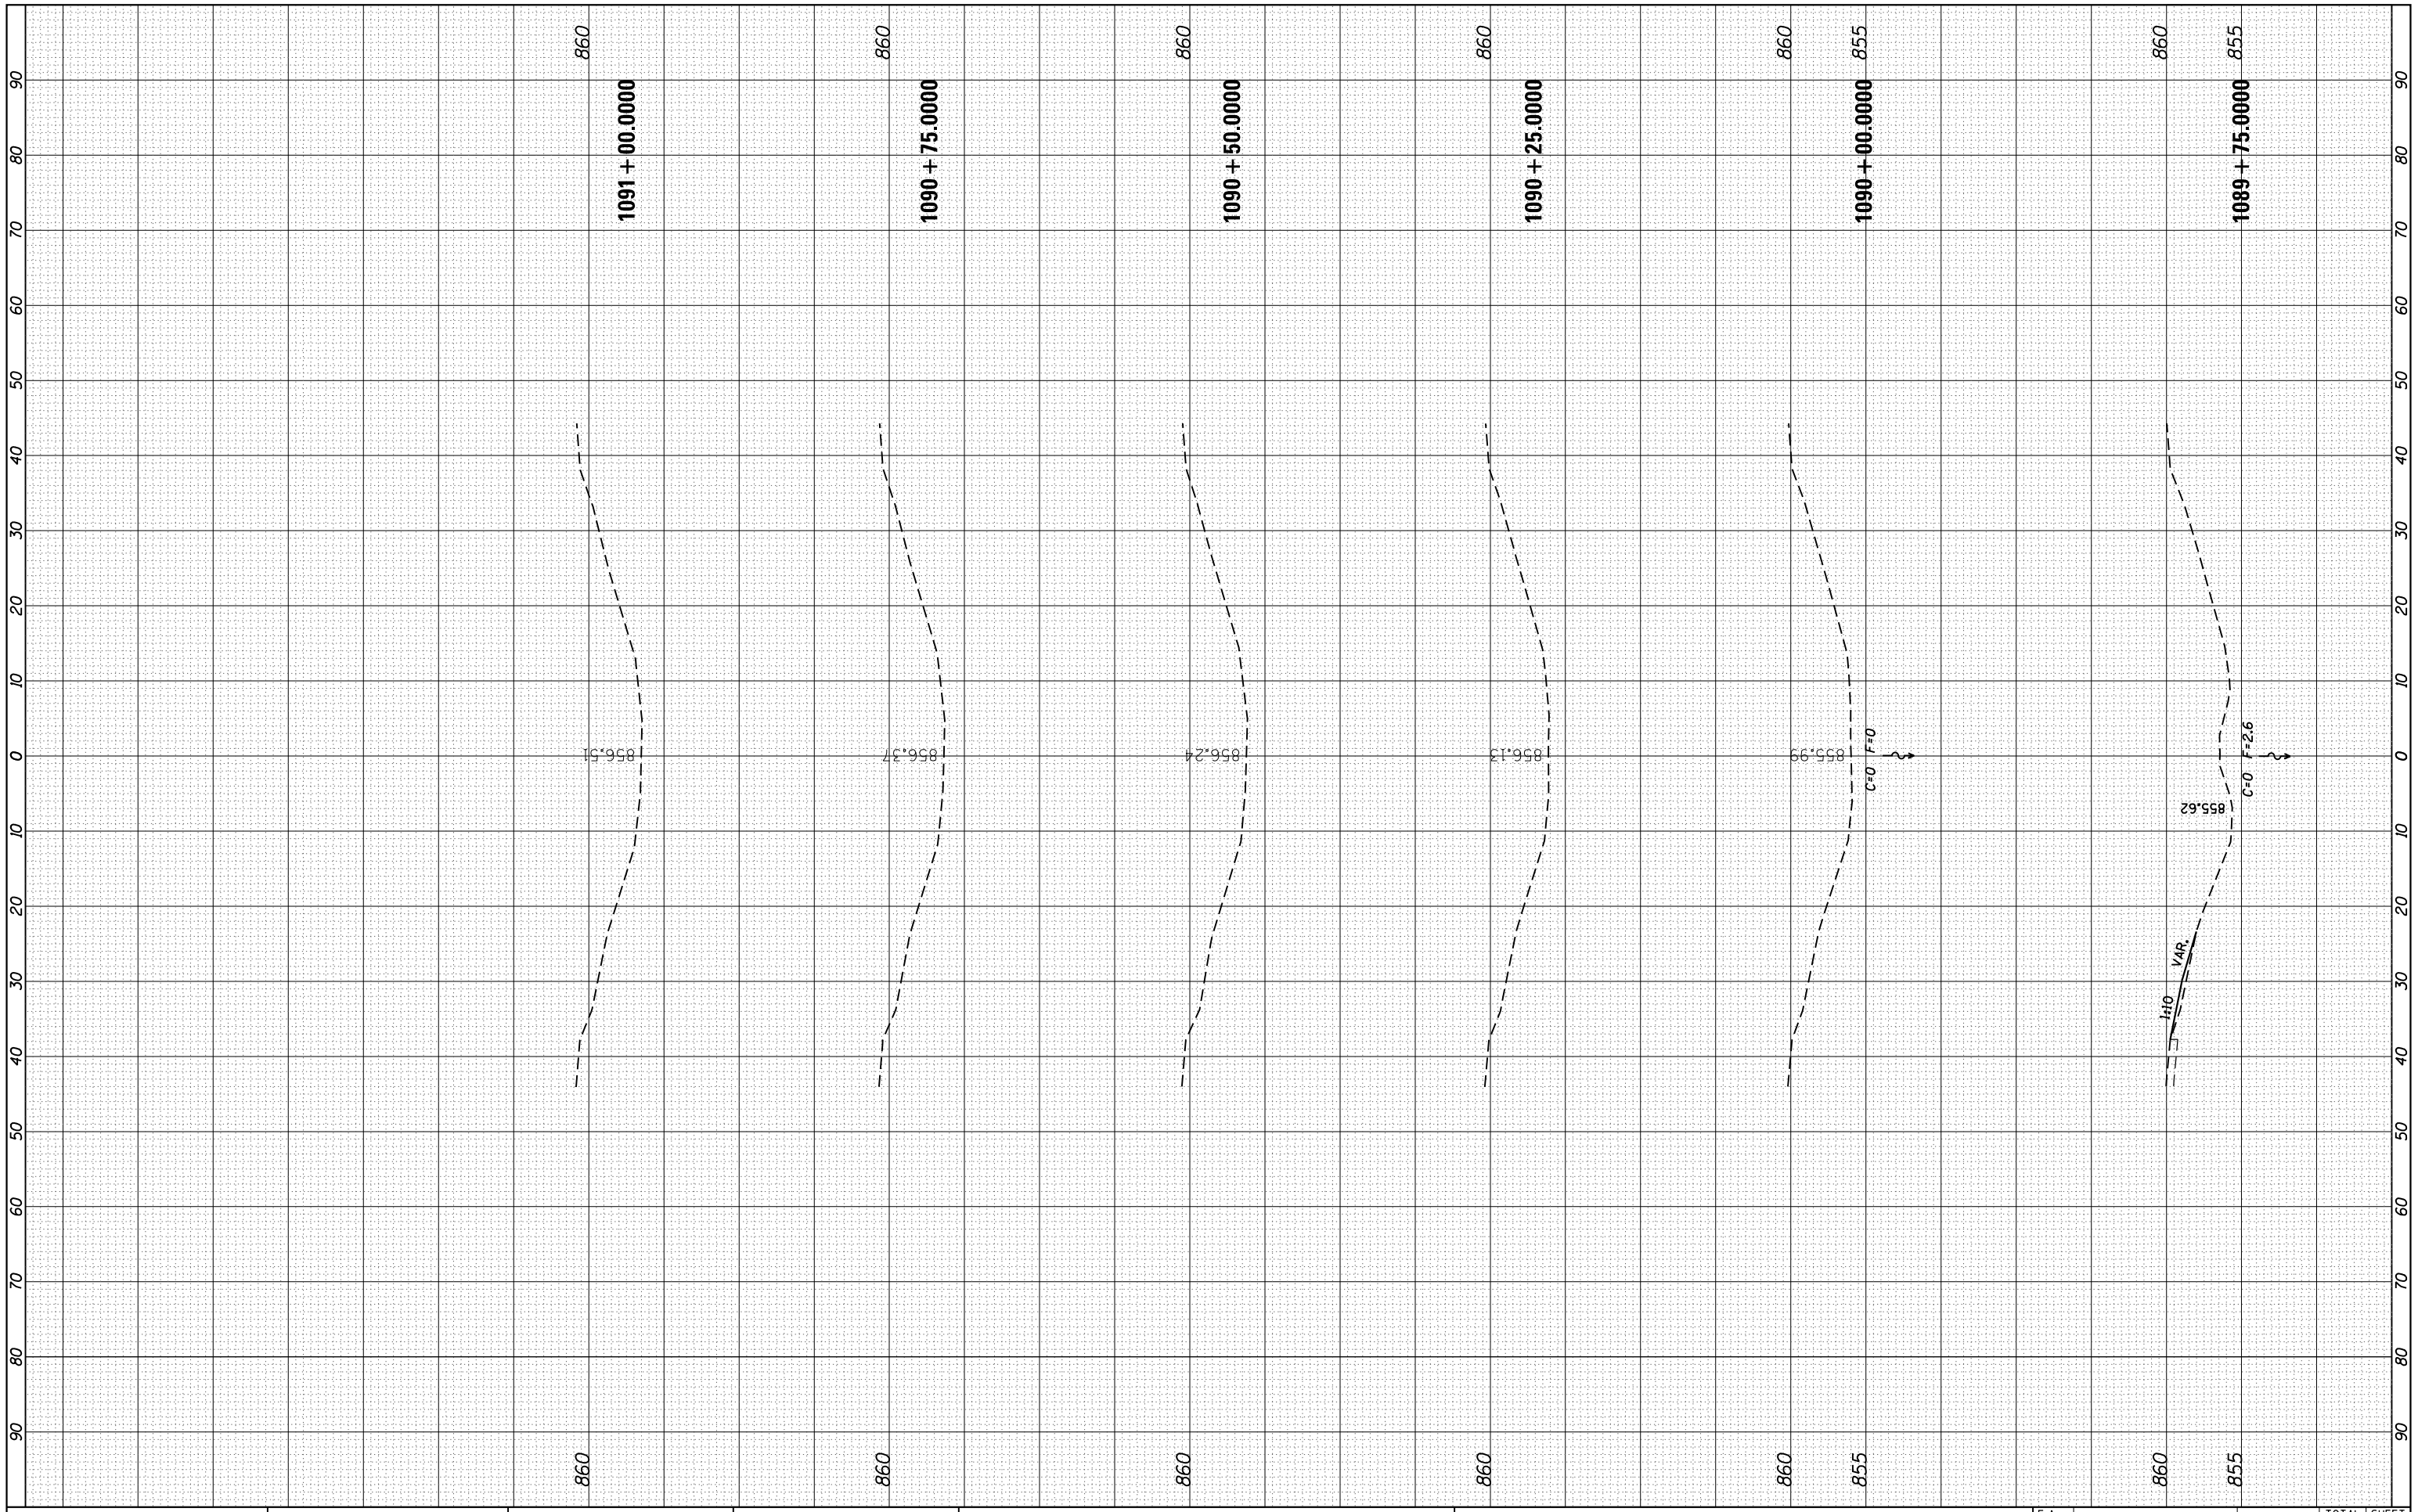

ORIGINAL SURVEY		BY	DATE
NOTE BOOK	SURVEYED		
	PLOTTED		
	TEMPLATE		
	AREAS		
NO.	AREAS CHECKED		

FILE NAME = c:\pw_work\pwidot\dossdd\d0293945\D205112-sht_ssht.dgn	USER NAME = dossdd	DESIGNED -	REVISED -
		DRAWN -	REVISED -
	PLOT SCALE = 20.0000 ' / in.	CHECKED -	REVISED -
Default	PLOT DATE = Wed Jun 13 09:38:18 2012	DATE -	REVISED -

STATE OF ILLINOIS
DEPARTMENT OF TRANSPORTATION

I-39

SCALE: | SHEET OF SHEETS | STA. 1089+75.0000 TO STA.1091+00.0000

F.A.•. RTE.	SECTION	COUNTY	TOTAL SHEETS	SHEET NO.
•	D2 SAFETY 2012-1	••	175	99
		CONTRACT NO. 64H76		
	ILLINOIS FED. AID PROJECT			

• FAI 39, FAP 301 (US 20)

•• LEE, OGLE, WINNEBAGO AND STEPHENSON COUNTIES