ORIGINAL SURVEY		BY	DATE
NOTE BOOK	SURVEYED		
	PLOTTED		
NO.	TEMPLATE		
	AREAS		
	AREAS CHECKED		

FINAL SURVEY		BY	DATE
NOTE BOOK	SURVEYED		
	PLOTTED		
NO.	TEMPLATE		
	AREAS		
	AREAS CHECKED		

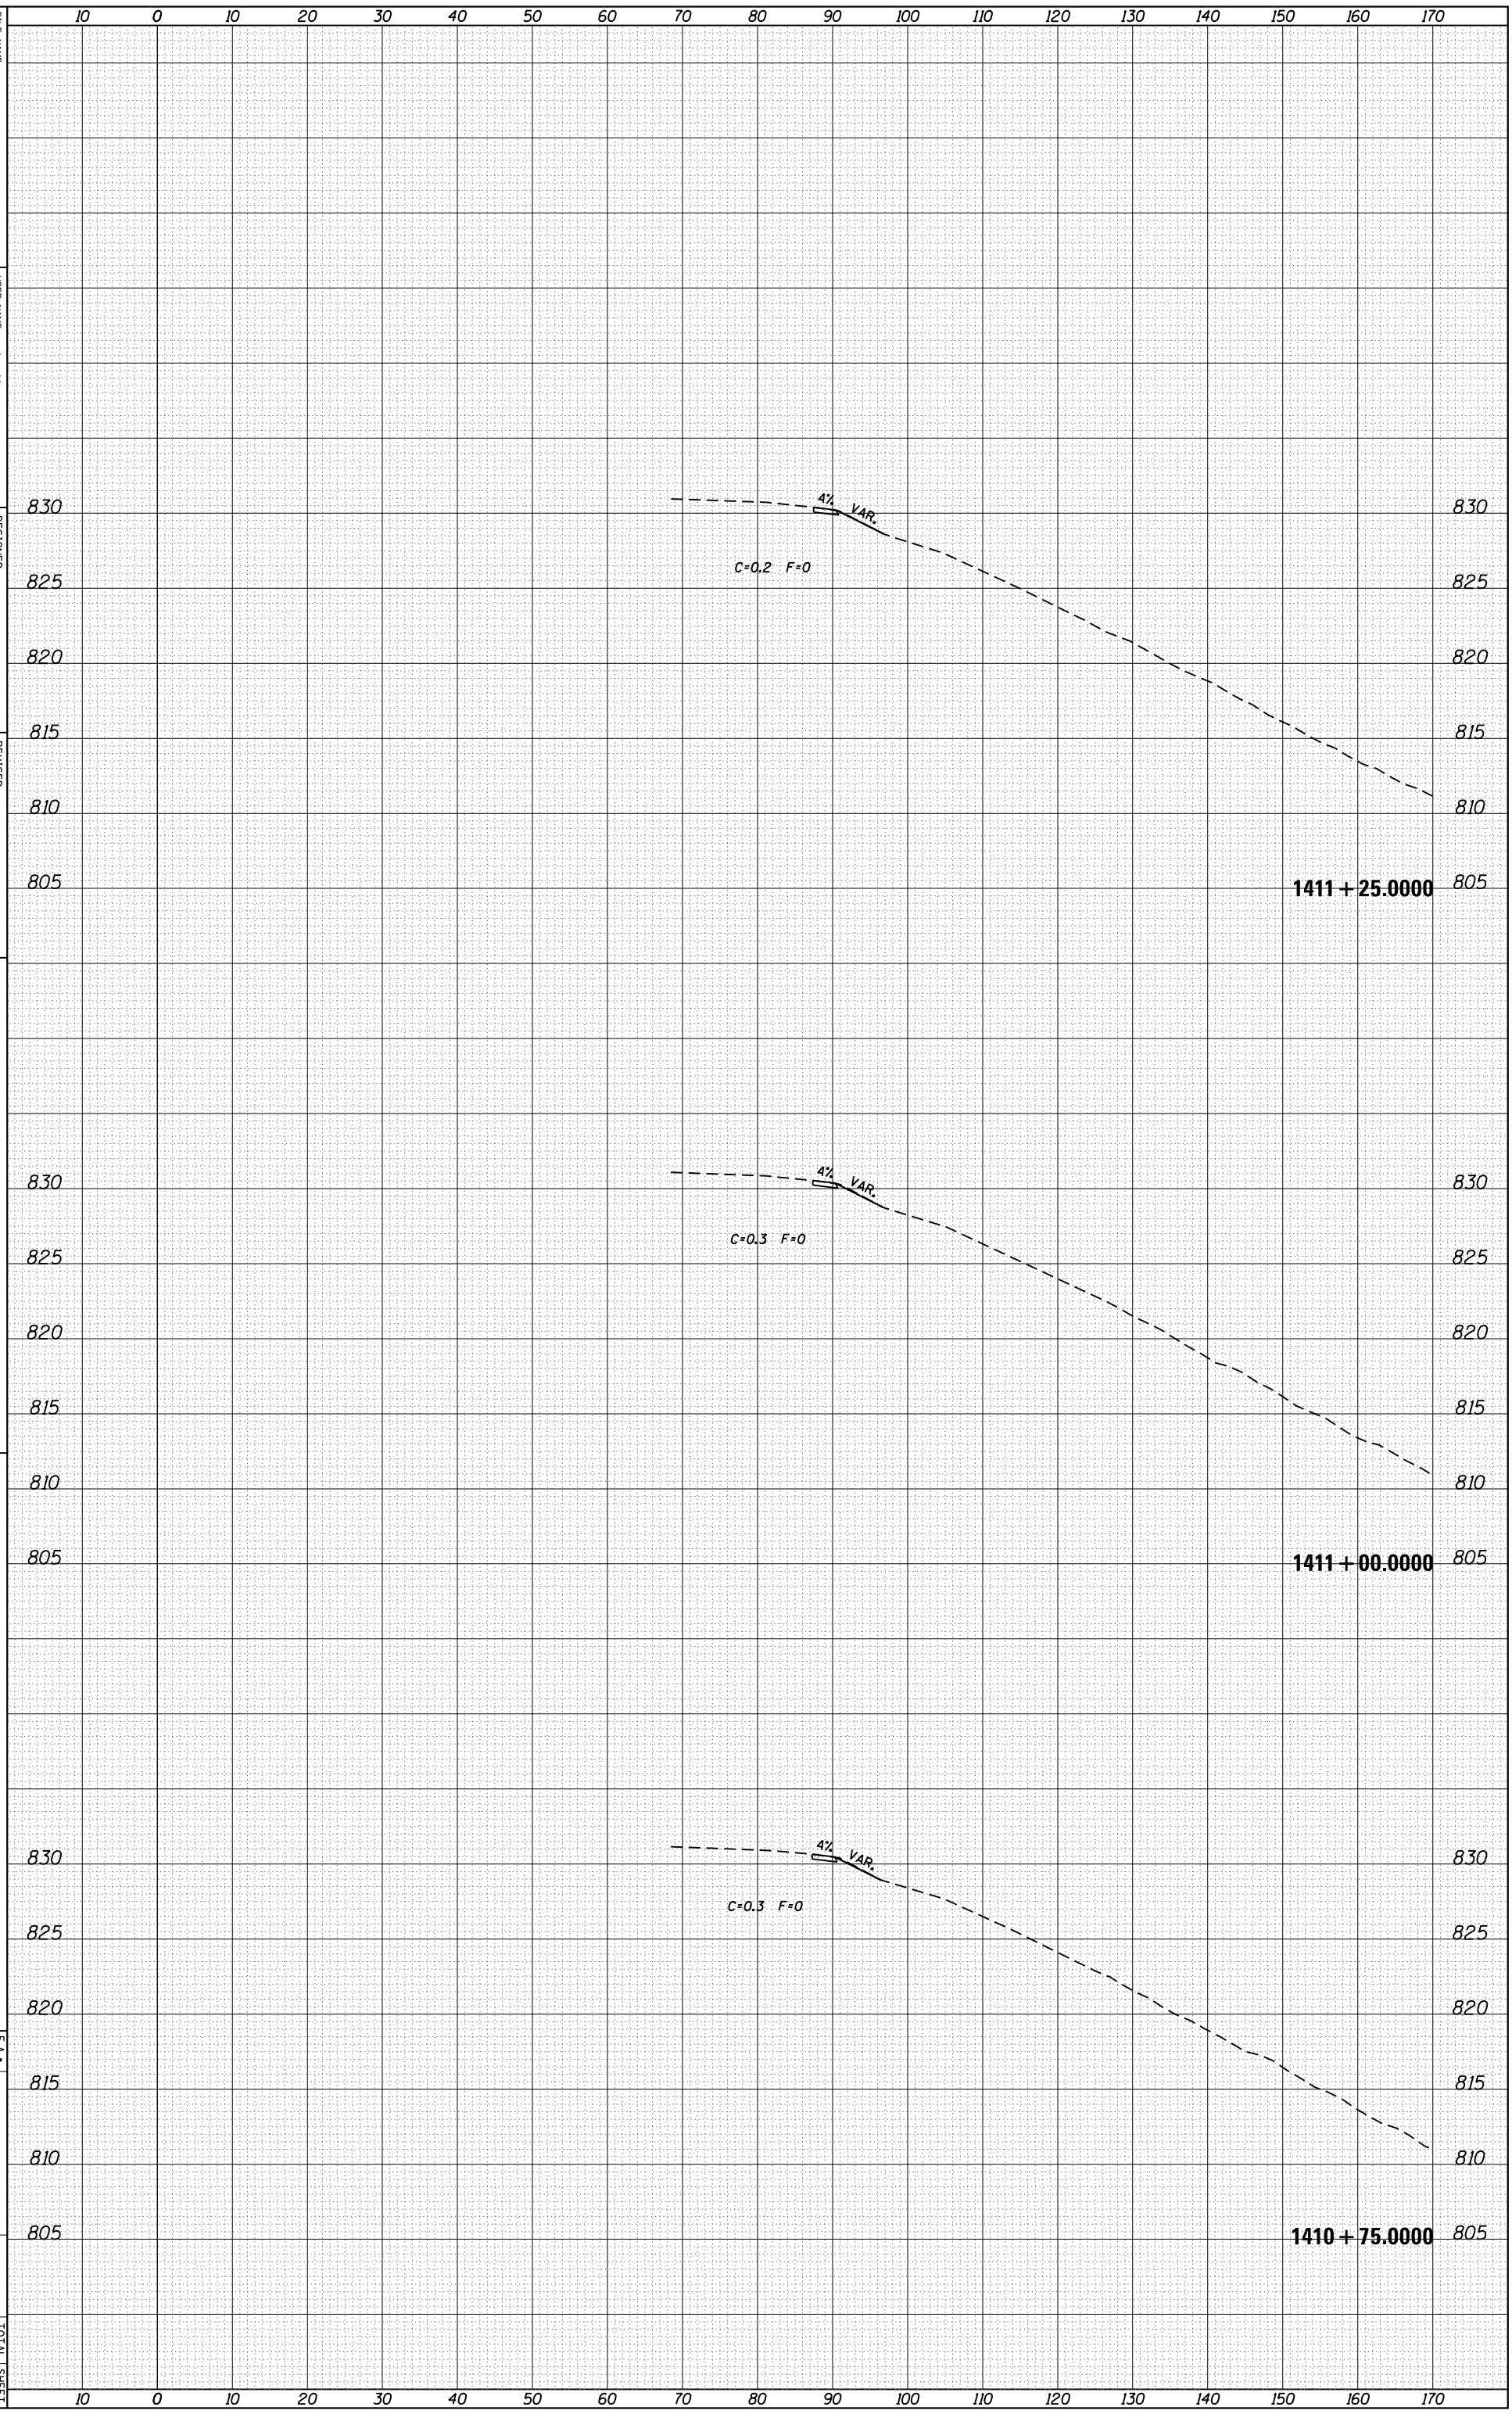

FILE NAME = c:\pw-work\pwidot\dossdd\d0293945\D205112-sht_ssht.dgn

USER NAME = dossdd

PLOT SCALE = 20.0000 ' / in.

PLOT DATE = Wed Jun 13 09:31:26 2012

Default

DESIGNED -

DRAWN -

CHECKED -

DATE -

REVISED -

REVISED -

REVISED -

REVISED -

STATE OF ILLINOIS
DEPARTMENT OF TRANSPORTATION

SCALE: 1" = 20'

SHEET OF SHEETS

STA. 1410+75.0000 TO STA. 1411+25.0000

I-39

F.A.* RTE.	SECTION	COUNTY	TOTAL SHEETS	SHEET NO.
•	D2 SAFETY 2012-1	••	175	108

ILLINOIS FED. AID PROJECT

CONTRACT NO. 64H76

• FAI 39, FAP 301 (US 20)

•• LEE, OGLE, WINNEBAGO AND STEPHENSON COUNTIES