ORIGINAL SURVEY		BY	DATE
NOTE BOOK	SURVEYED		
	PLOTTED		
NO.	TEMPLATE		
	AREAS		
	AREAS CHECKED		

FINAL SURVEY		BY	DATE
NOTE BOOK	SURVEYED		
	PLOTTED		
NO.	TEMPLATE		
	AREAS		
	AREAS CHECKED		

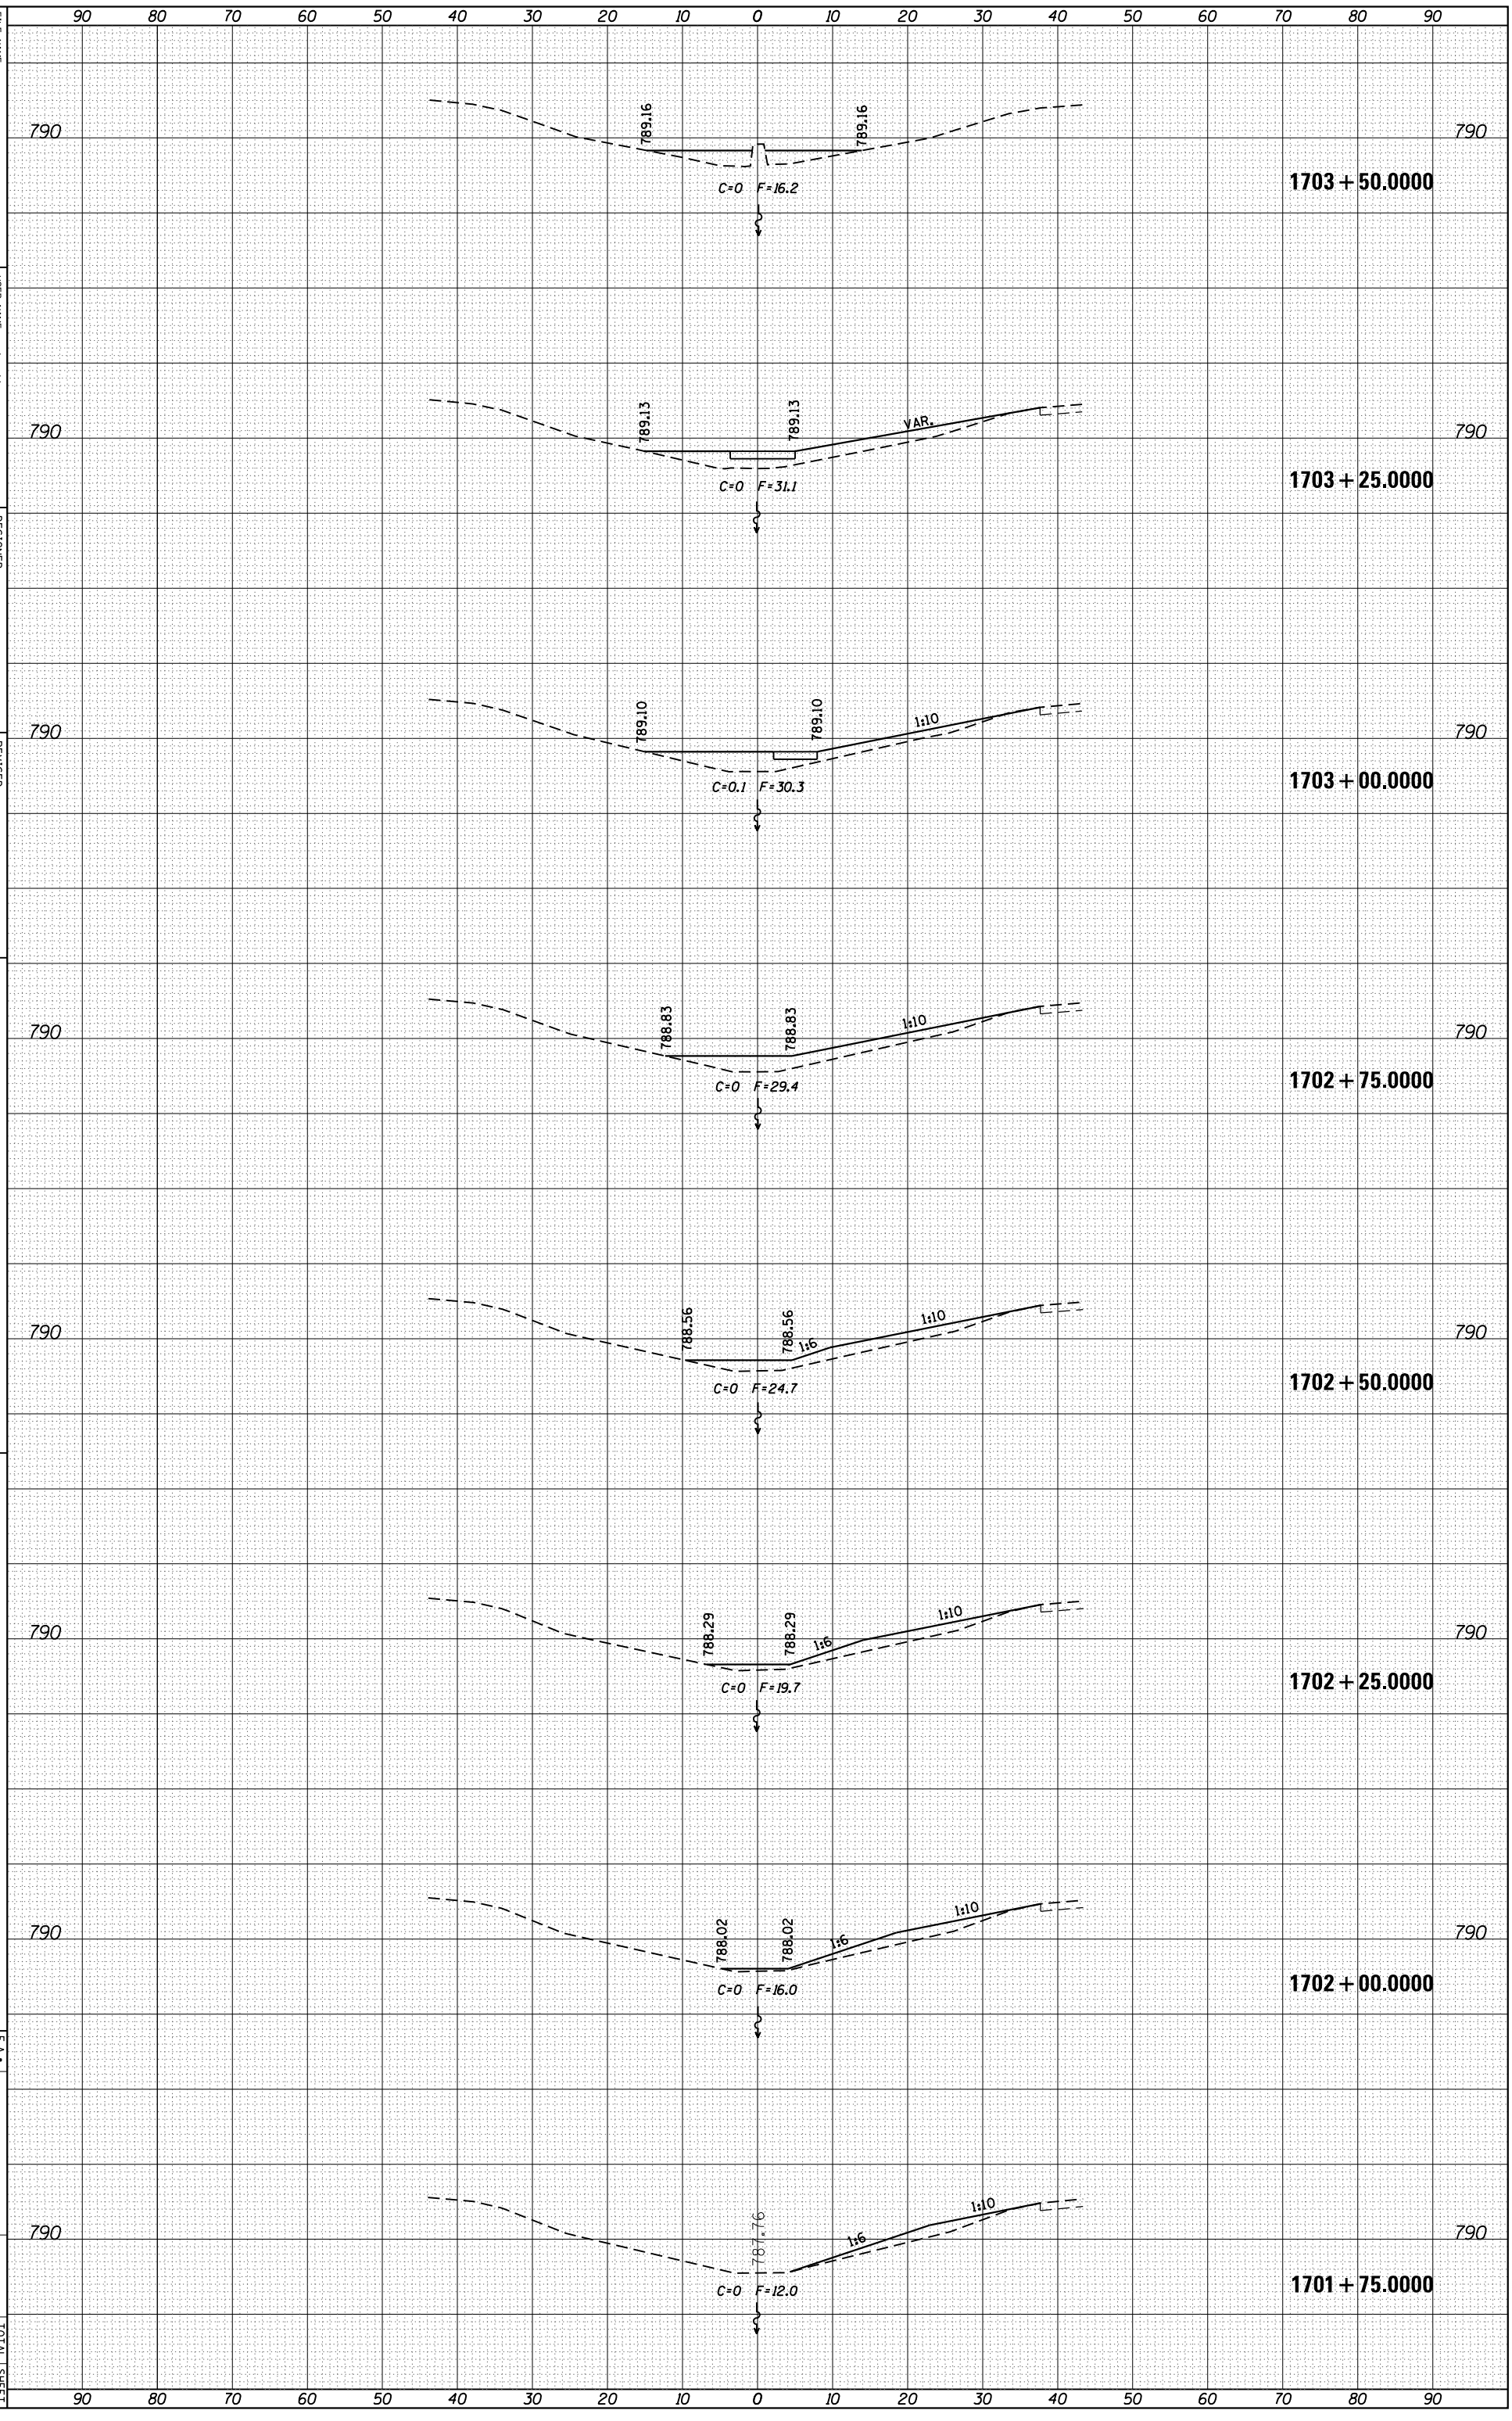

FILE NAME = c:\pw-work\pwidot\dossdd\d0293945\D205112-sht_ssht.dgn

USER NAME = dossdd

PLOT SCALE = 20.0000 ' / in.

PLOT DATE = Wed Jun 13 09:31:38 2012

Default

DESIGNED	-
DRAWN	-
CHECKED	-
DATE	-

REVISED	-
REVISED	-
REVISED	-
REVISED	-

STATE OF ILLINOIS
DEPARTMENT OF TRANSPORTATION

SCALE:

SHEET OF SHEETS

STA. 1701+75.0000 TO STA. 1703+50.0000

I-39

F.A.* RTE.	SECTION	COUNTY	TOTAL SHEETS	SHEET NO.
*	D2 SAFETY 2012-1	**	175	128

ILLINOIS FED. AID PROJECT

CONTRACT NO. 64H76

* FAI 39, FAP 301 (US 20)

** LEE, OGLE, WINNEBAGO AND STEPHENSON COUNTIES