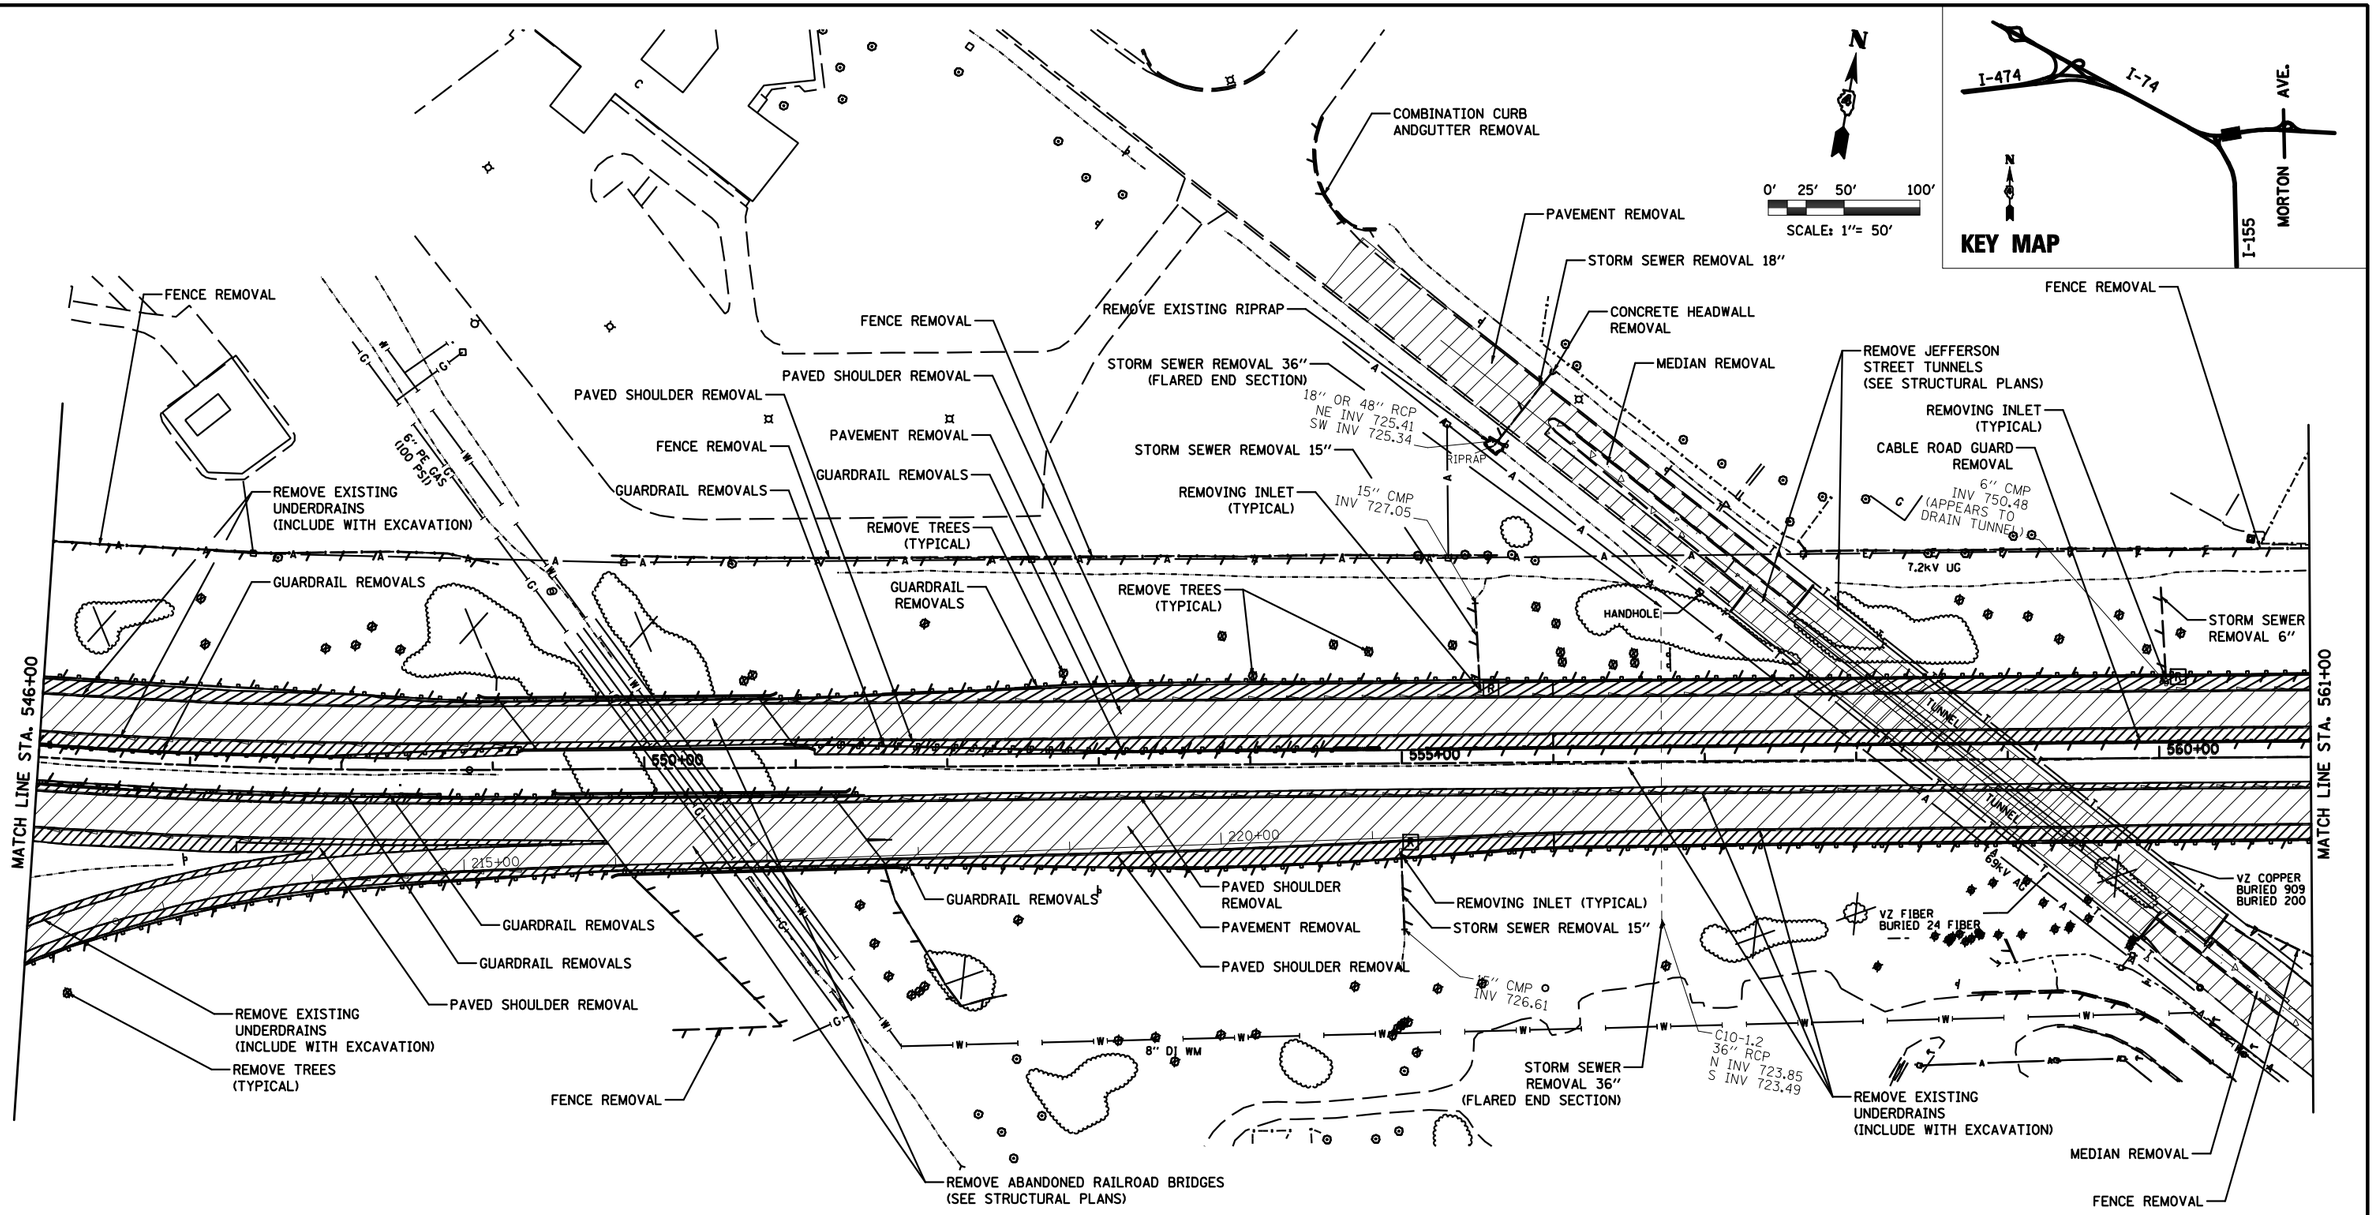

LEGEND

	REMOVE SIGN POST		REMOVE FIELD TILE
	REMOVE TREE		REMOVE PAVED DITCH
	REMOVE IMPACT ATTENUATOR		REMOVE FENCE
R	REMOVE MANHOLE		STORM SEWER REMOVAL
R	INLET REMOVAL		REMOVE EXISTING RIPRAP
R	CATCHBASIN REMOVAL		PAVEMENT REMOVAL
R	CONCRETE HEADWALL REMOVAL		PAVED SHOULDER REMOVAL
	REMOVE GUARDRAILS		CONCRETE MEDIAN REMOVAL
	REMOVE CABLE GUARD		

NOTE

1. SEE MAINTENANCE OF TRAFFIC PLAN FOR ALL SIGN REMOVALS.
2. FOR LIGHTING REMOVALS SEE LIGHTING REMOVAL PLANS.
3. DELINEATOR REMOVALS SHALL BE PAID FOR UNDER "DELINEATOR REMOVAL" (VERIFY IN FIELD FOR LOCATIONS)

FILE NAME = D468620-sht-reml0 174-rm.dgn	DESIGNED - HTL	REVISED -
	DRAWN - JP	REVISED -
USER NAME = TERRA	CHECKED - DA/LVA	REVISED -
PLOT DATE = 7/16/2012	DATE - 7/20/2012	REVISED -

TERRA ENGINEERING LTD.

STATE OF ILLINOIS
DEPARTMENT OF TRANSPORTATION

REMOVAL PLANS
I-74 STA 546+00 TO STA 561+00

SCALE: 1" = 50' | SHEET NO. 8 OF 19 SHEETS | STA. 546+00 TO STA. 561+00

F.A.I. RTE.	SECTION	COUNTY	TOTAL SHEETS	SHEET NO.
•	90-[14R](14HB-4,14,14HVB)BR]	TAZEWELL	2433	196
		CONTRACT NO. 68620		
	ILLINOIS FED. AID PROJECT			