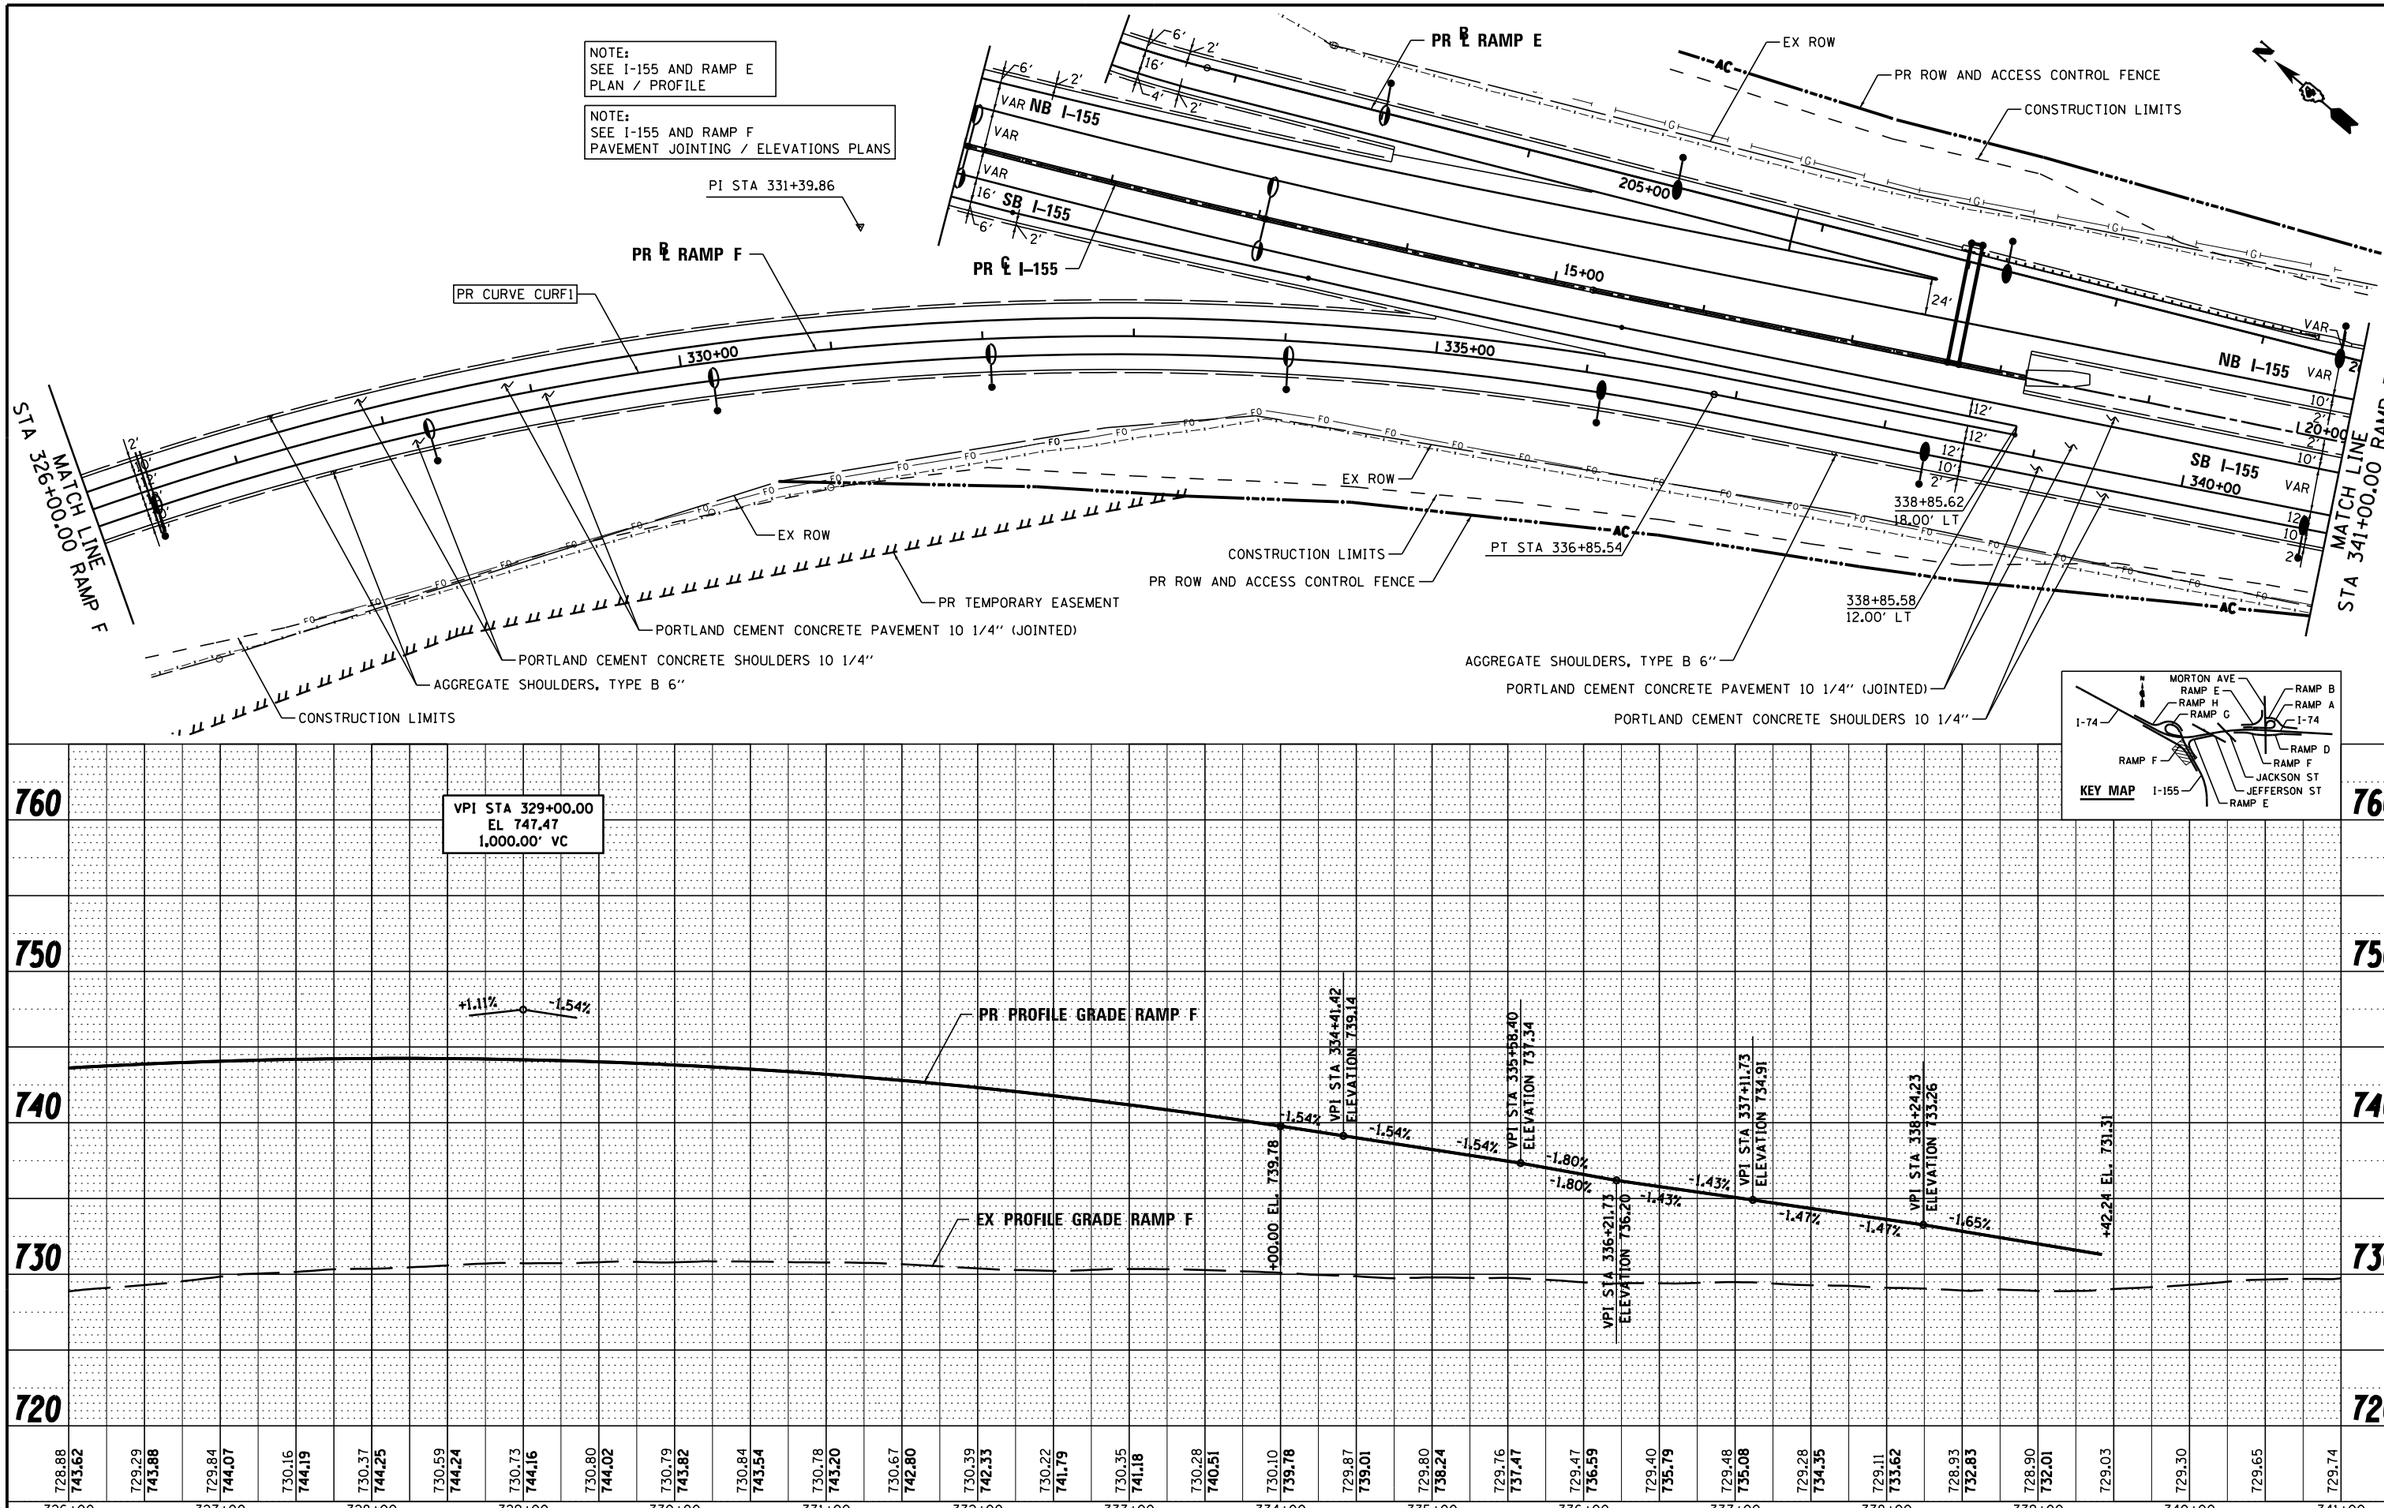

FILE NAME = ...\D468620-sht-I-155-RampF-plnprf22.dgn	DESIGNED - AJP	REVISED -	
USER NAME = tblank	DRAWN - TMB	REVISED -	
PLOT DATE = 7/17/2012	CHECKED - JNR	REVISED -	
	DATE - JULY 20, 2012	REVISED -	

benesch engineers · scientists · planners

STATE OF ILLINOIS
DEPARTMENT OF TRANSPORTATION

PLAN AND PROFILE
I-155 RAMP F

SCALE: 1"=50' | SHEET NO. 6 OF 13 SHEETS | STA. 326+00.00 TO STA. 341+00.00

F.A.I. RTE.	SECTION	COUNTY	TOTAL SHEETS	SHEET NO.
•	90-[14R;(14HB-4,14,14HVB)BR]	TAZEWELL	2433	228

CONTRACT NO. 68620

ILLINOIS FED. AID PROJECT

• 74 & 155

PLAN: NOTE BOOK NO. ___ SURVEYED / PLOTTED / ALIGNMENT CHECKED / RT. OF WAY CHECKED / CADD FILE NAME — BY — DATE

PROFILE: NOTE BOOK NO. ___ SURVEYED / PLOTTED / GRADES CHECKED / B.M. NOTED / STRUCTURE NOTAT'NS CHKD — BY — DATE