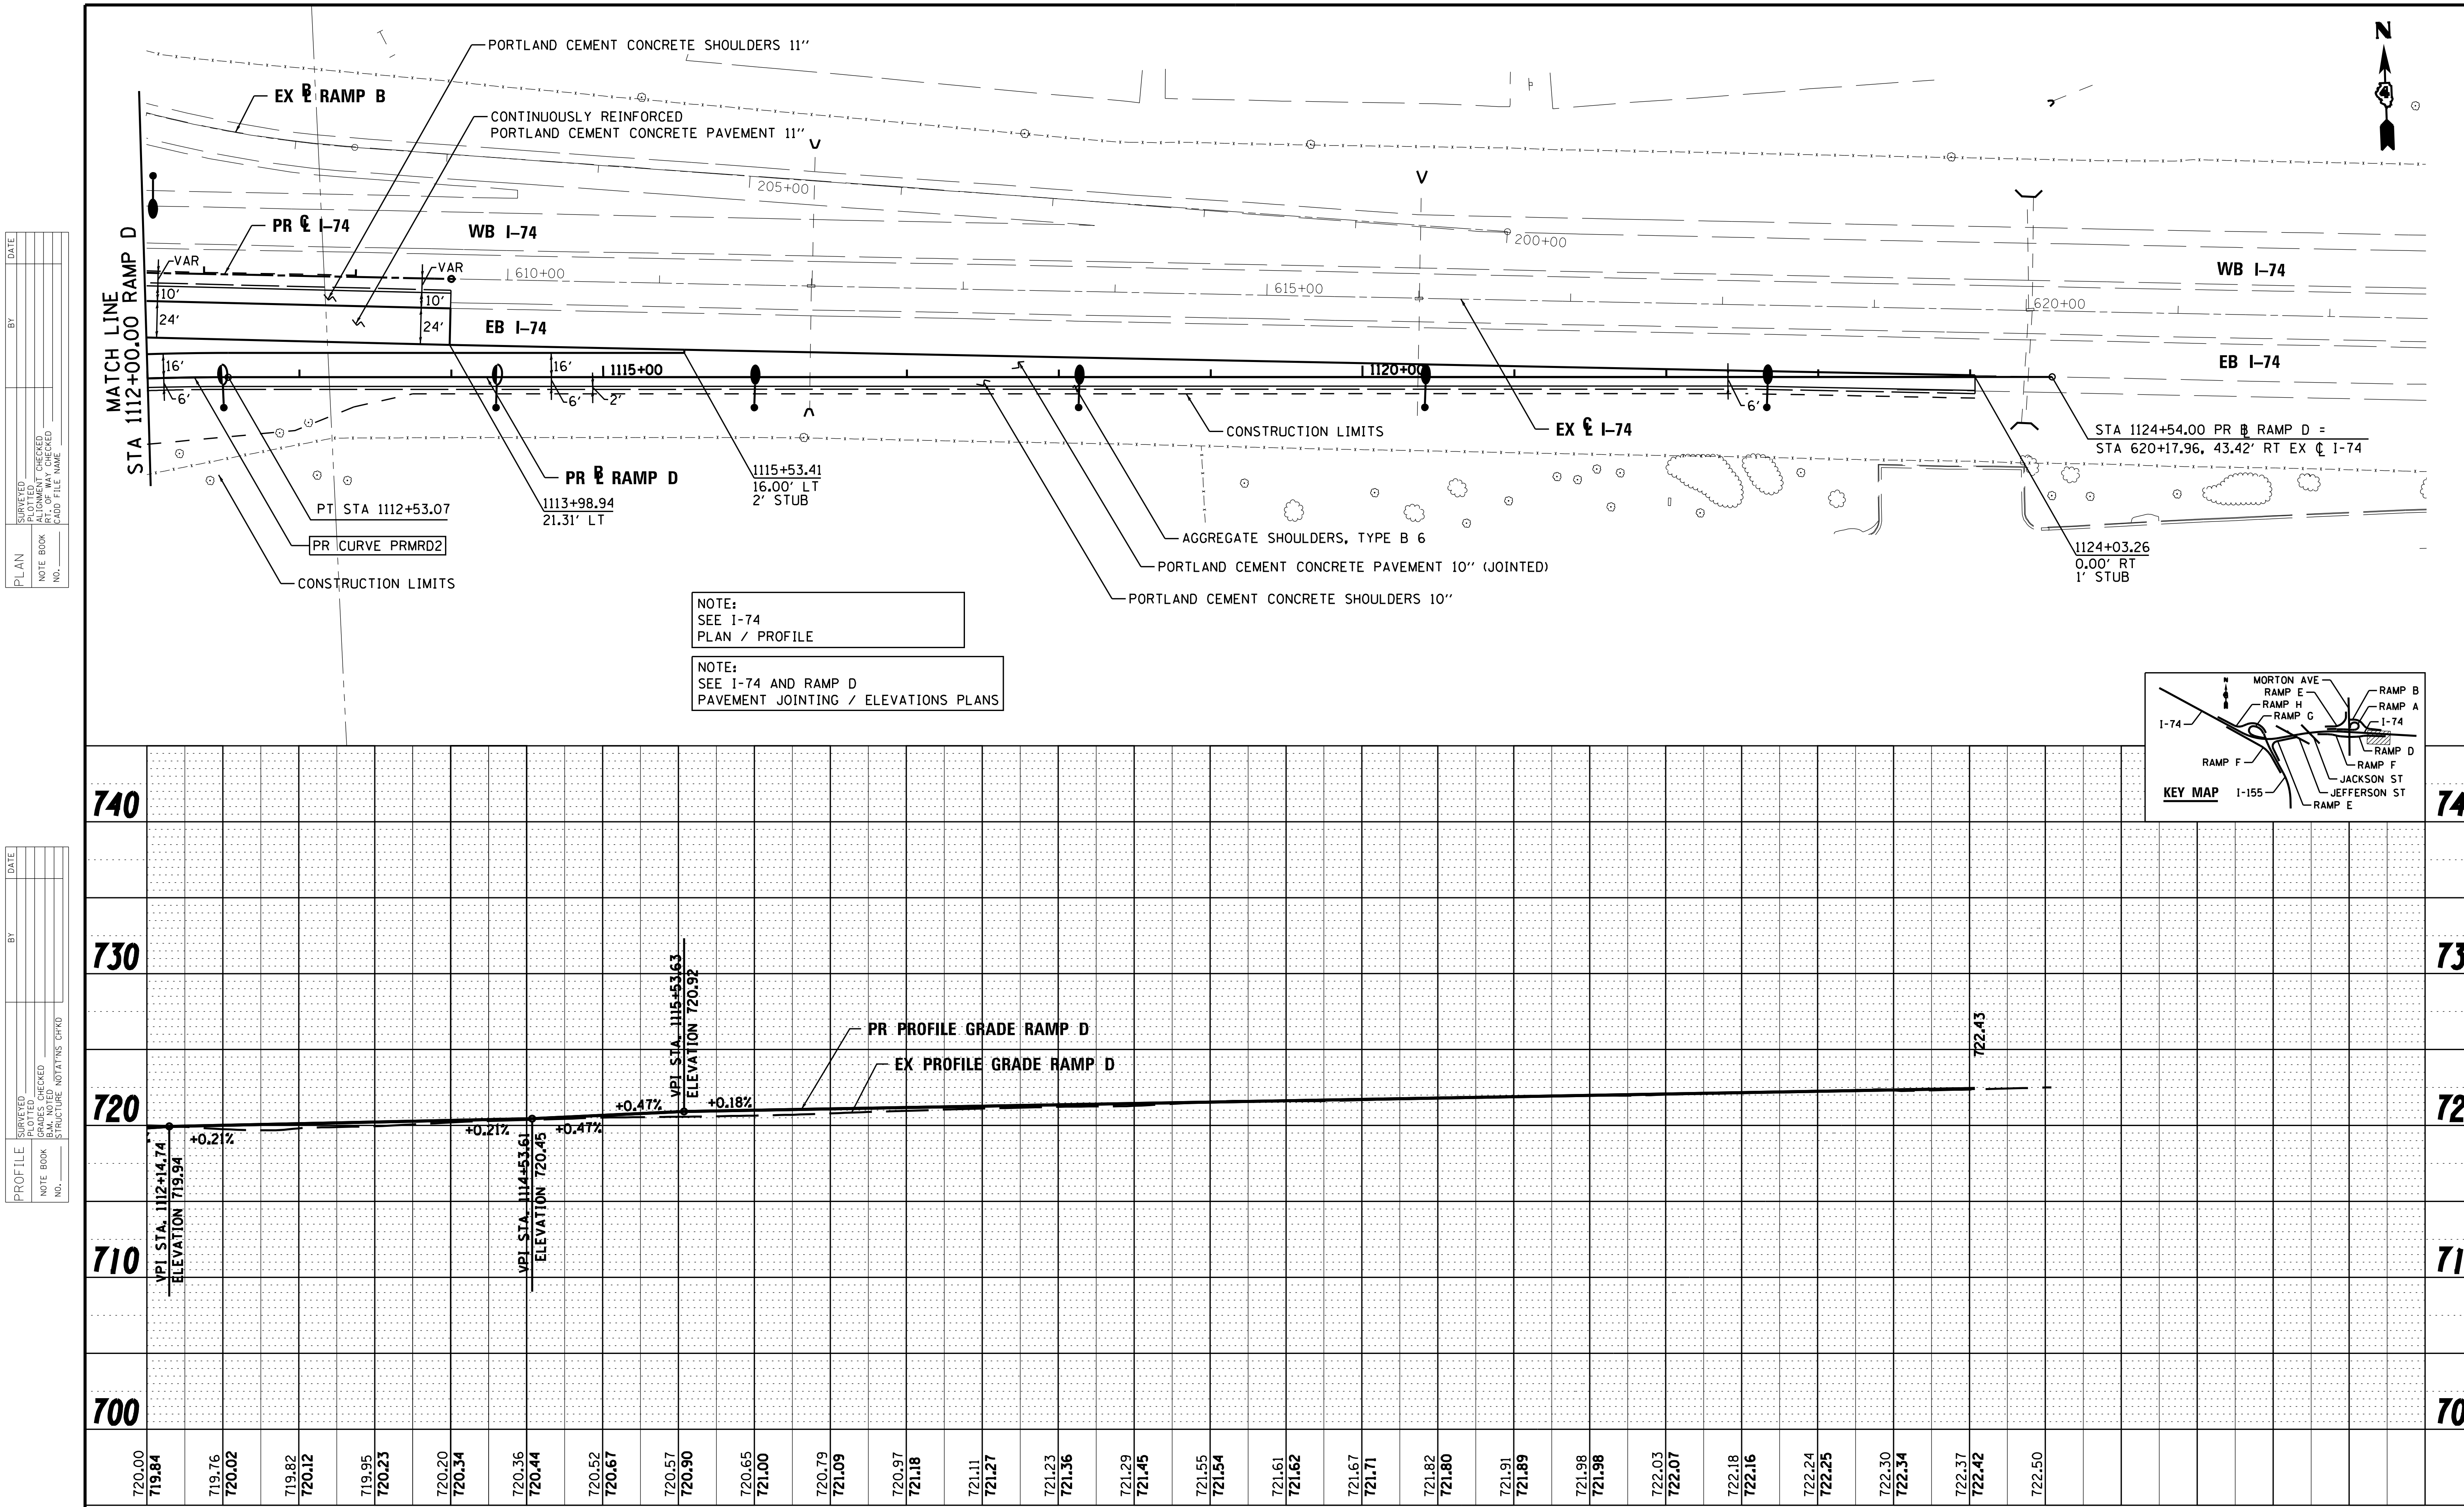

FILE NAME =	DESIGNED - I S	REVISED -
...\D468620-sht-rampD-Morton-plnprf37.dgn	DRAWN - TMB	REVISED -
USER NAME = tblank	CHECKED - JNR	REVISED -
PLOT DATE = 7/17/2012	DATE - JULY 20, 2012	REVISED -

benesch
engineers · scientists · planners

STATE OF ILLINOIS
DEPARTMENT OF TRANSPORTATION

PLAN AND PROFILE
RAMP D MORTON AVE

SCALE: 1''=50' | SHEET NO. 3 OF 7 SHEETS | STA. | TO STA.

F.A.I. RTE.	SECTION	COUNTY	TOTAL SHEETS	SHEET NO.
•	90-[14R;(14HB-4,14,14HVB)BR]	TAZEWELL	2433	244
		CONTRACT NO. 68620		
	ILLINOIS	FED. AID PROJECT		

• 74 & 155