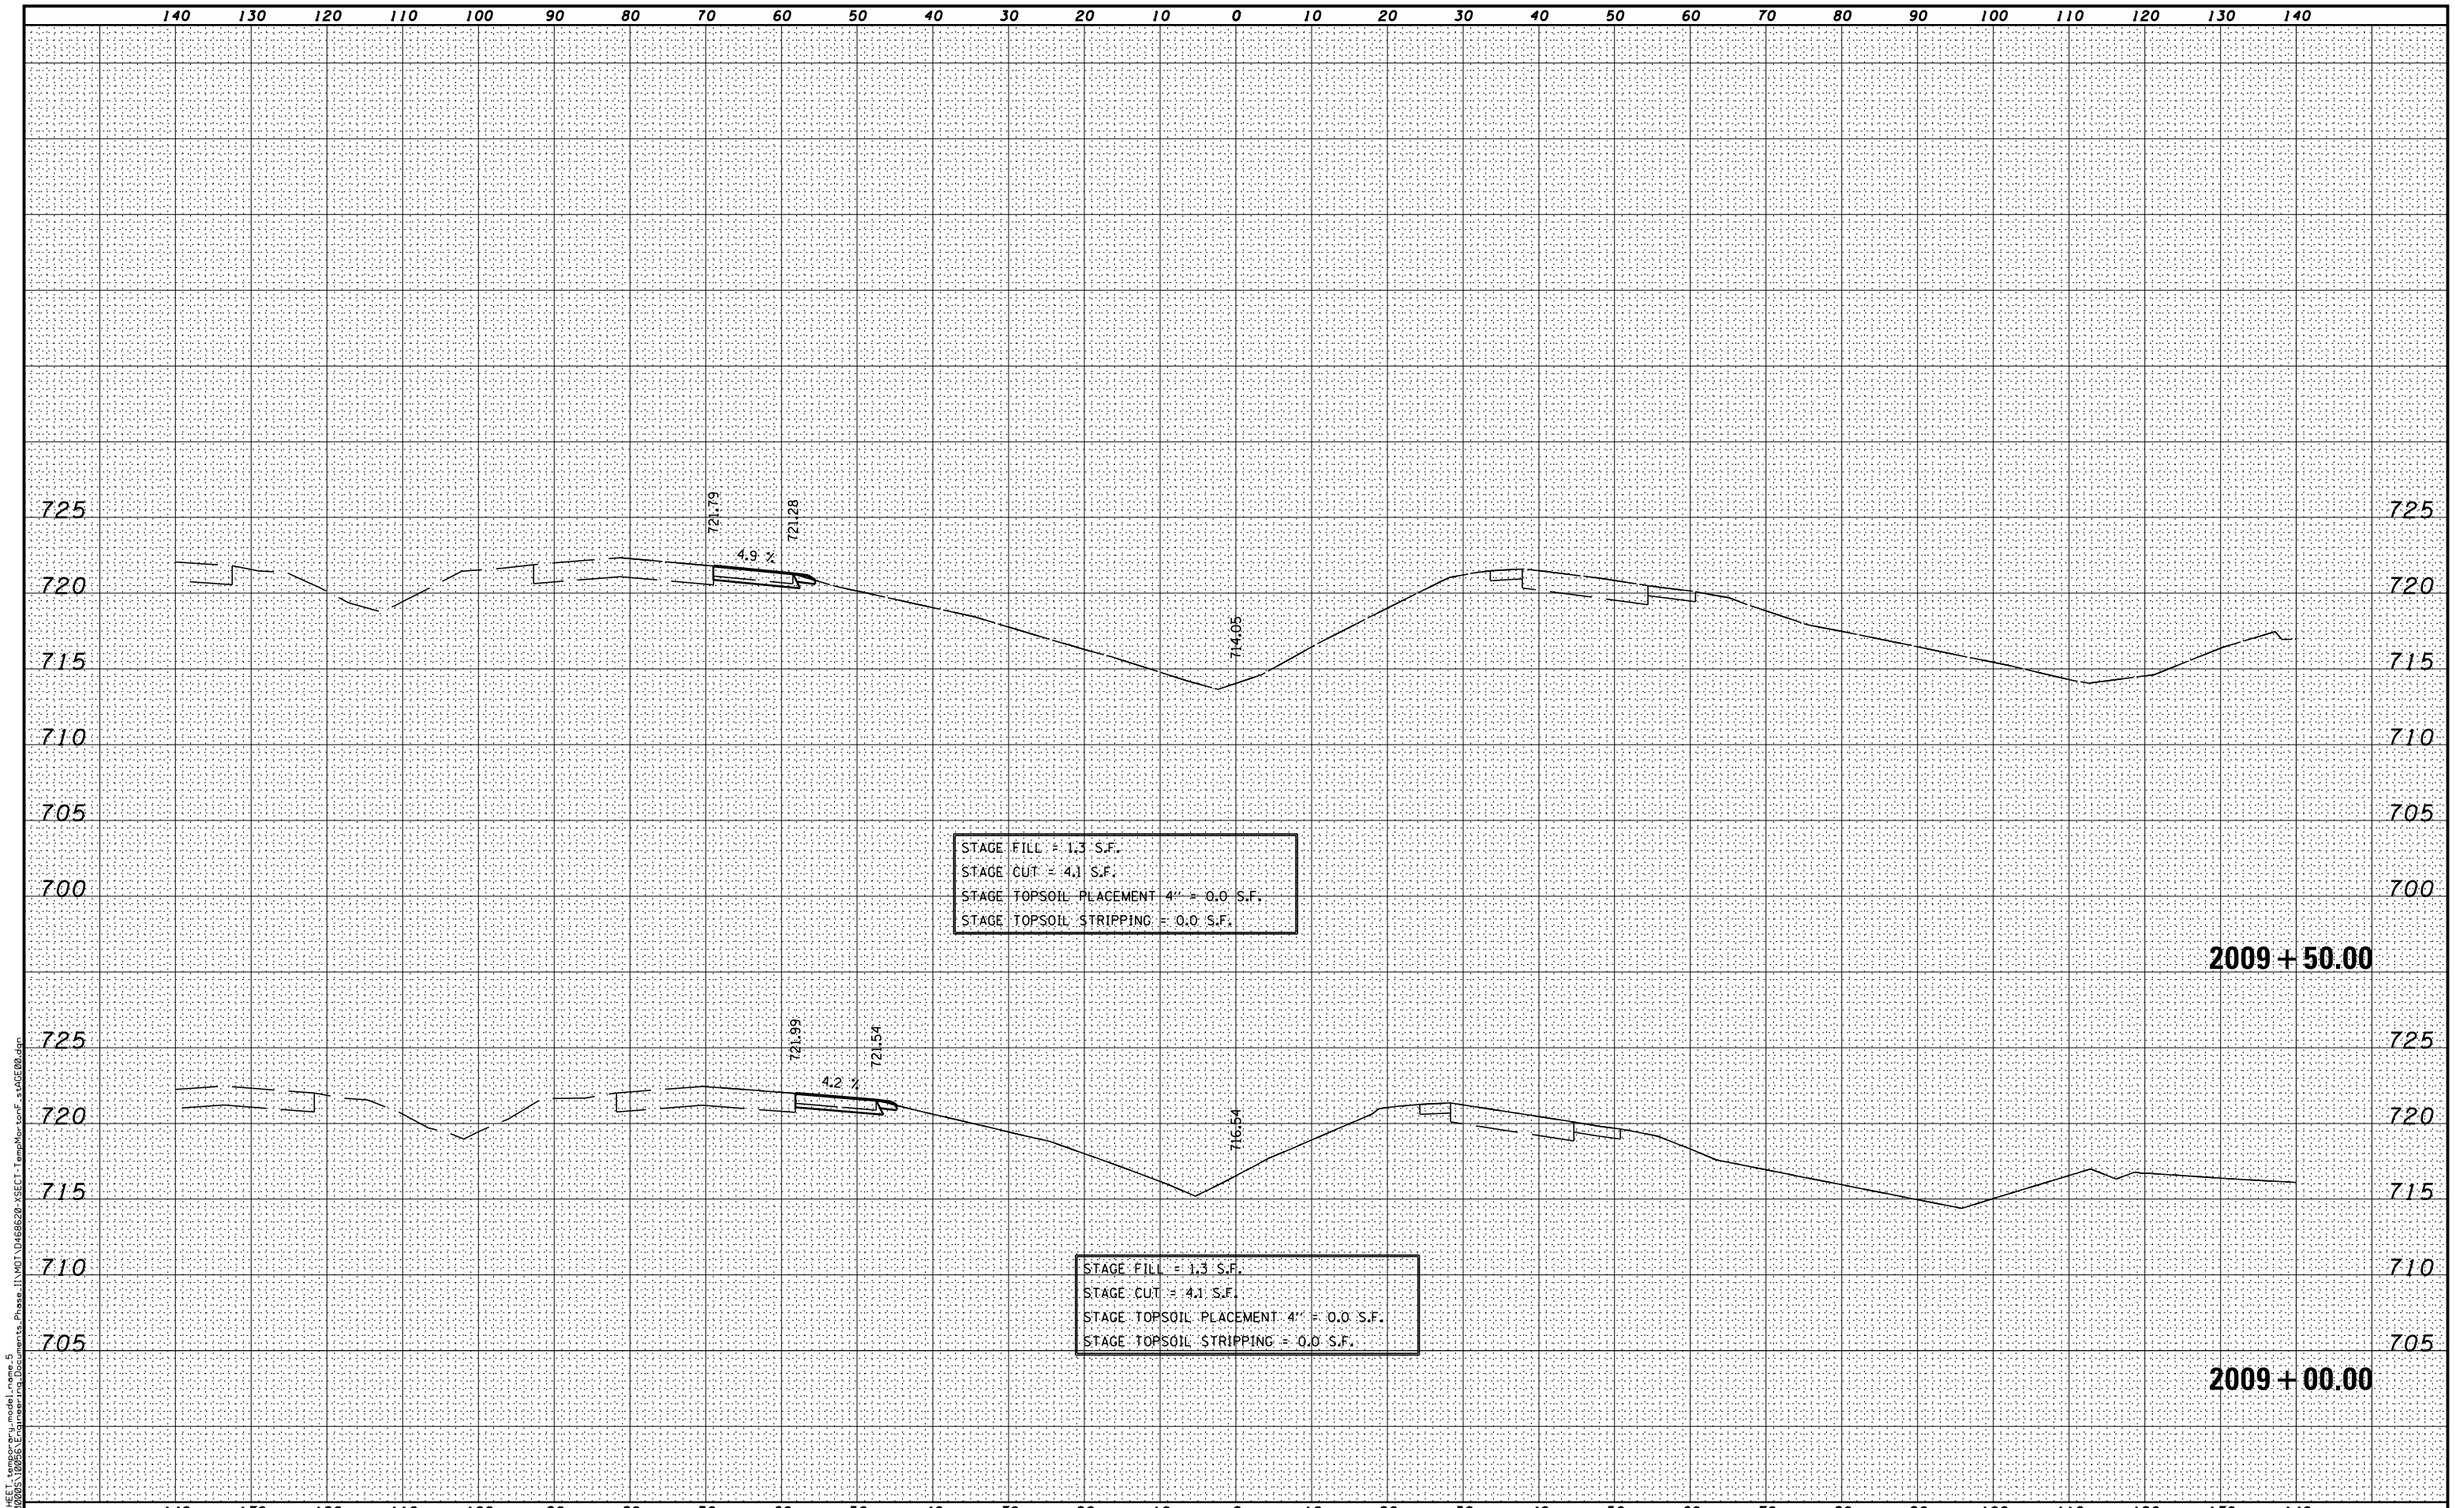

MODEL NAME: XS_SHEET_temporary_model_name_5
DESIGN FILE: X:\10000S\10056\Engineering_Documents_Phase_II\MOT\D468620-XSECT-TempMortonF_stAGE00.dgn

FILE NAME =	DESIGNED -	REVISED -	
...\D468620-XSECT-TempMortonF_stAGE00.dgn	DRAWN -	REVISED -	
USER NAME = eanderson	CHECKED -	REVISED -	
PLOT DATE = 7/26/2012	DATE - JULY 20, 2012	REVISED -	

benesch
engineers · scientists · planners

STATE OF ILLINOIS
DEPARTMENT OF TRANSPORTATION

MAINTENANCE OF TRAFFIC – PRE-STAGE
CROSS SECTIONS – TEMP. MORTON AVE. RAMP F

SCALE: | SHEET NO. 5 OF 8 SHEETS | STA. 2009+00.00 TO STA. 2009+50.00

F.A.I. RTE.	SECTION	COUNTY	TOTAL SHEETS	SHEET NO.
•	90-[14R;(14HB-4,14,14HVB)BR]	TAZEWELL	2433	323e
		CONTRACT NO. 68620		
		ILLINOIS FED. AID PROJECT		

• 74 & 155