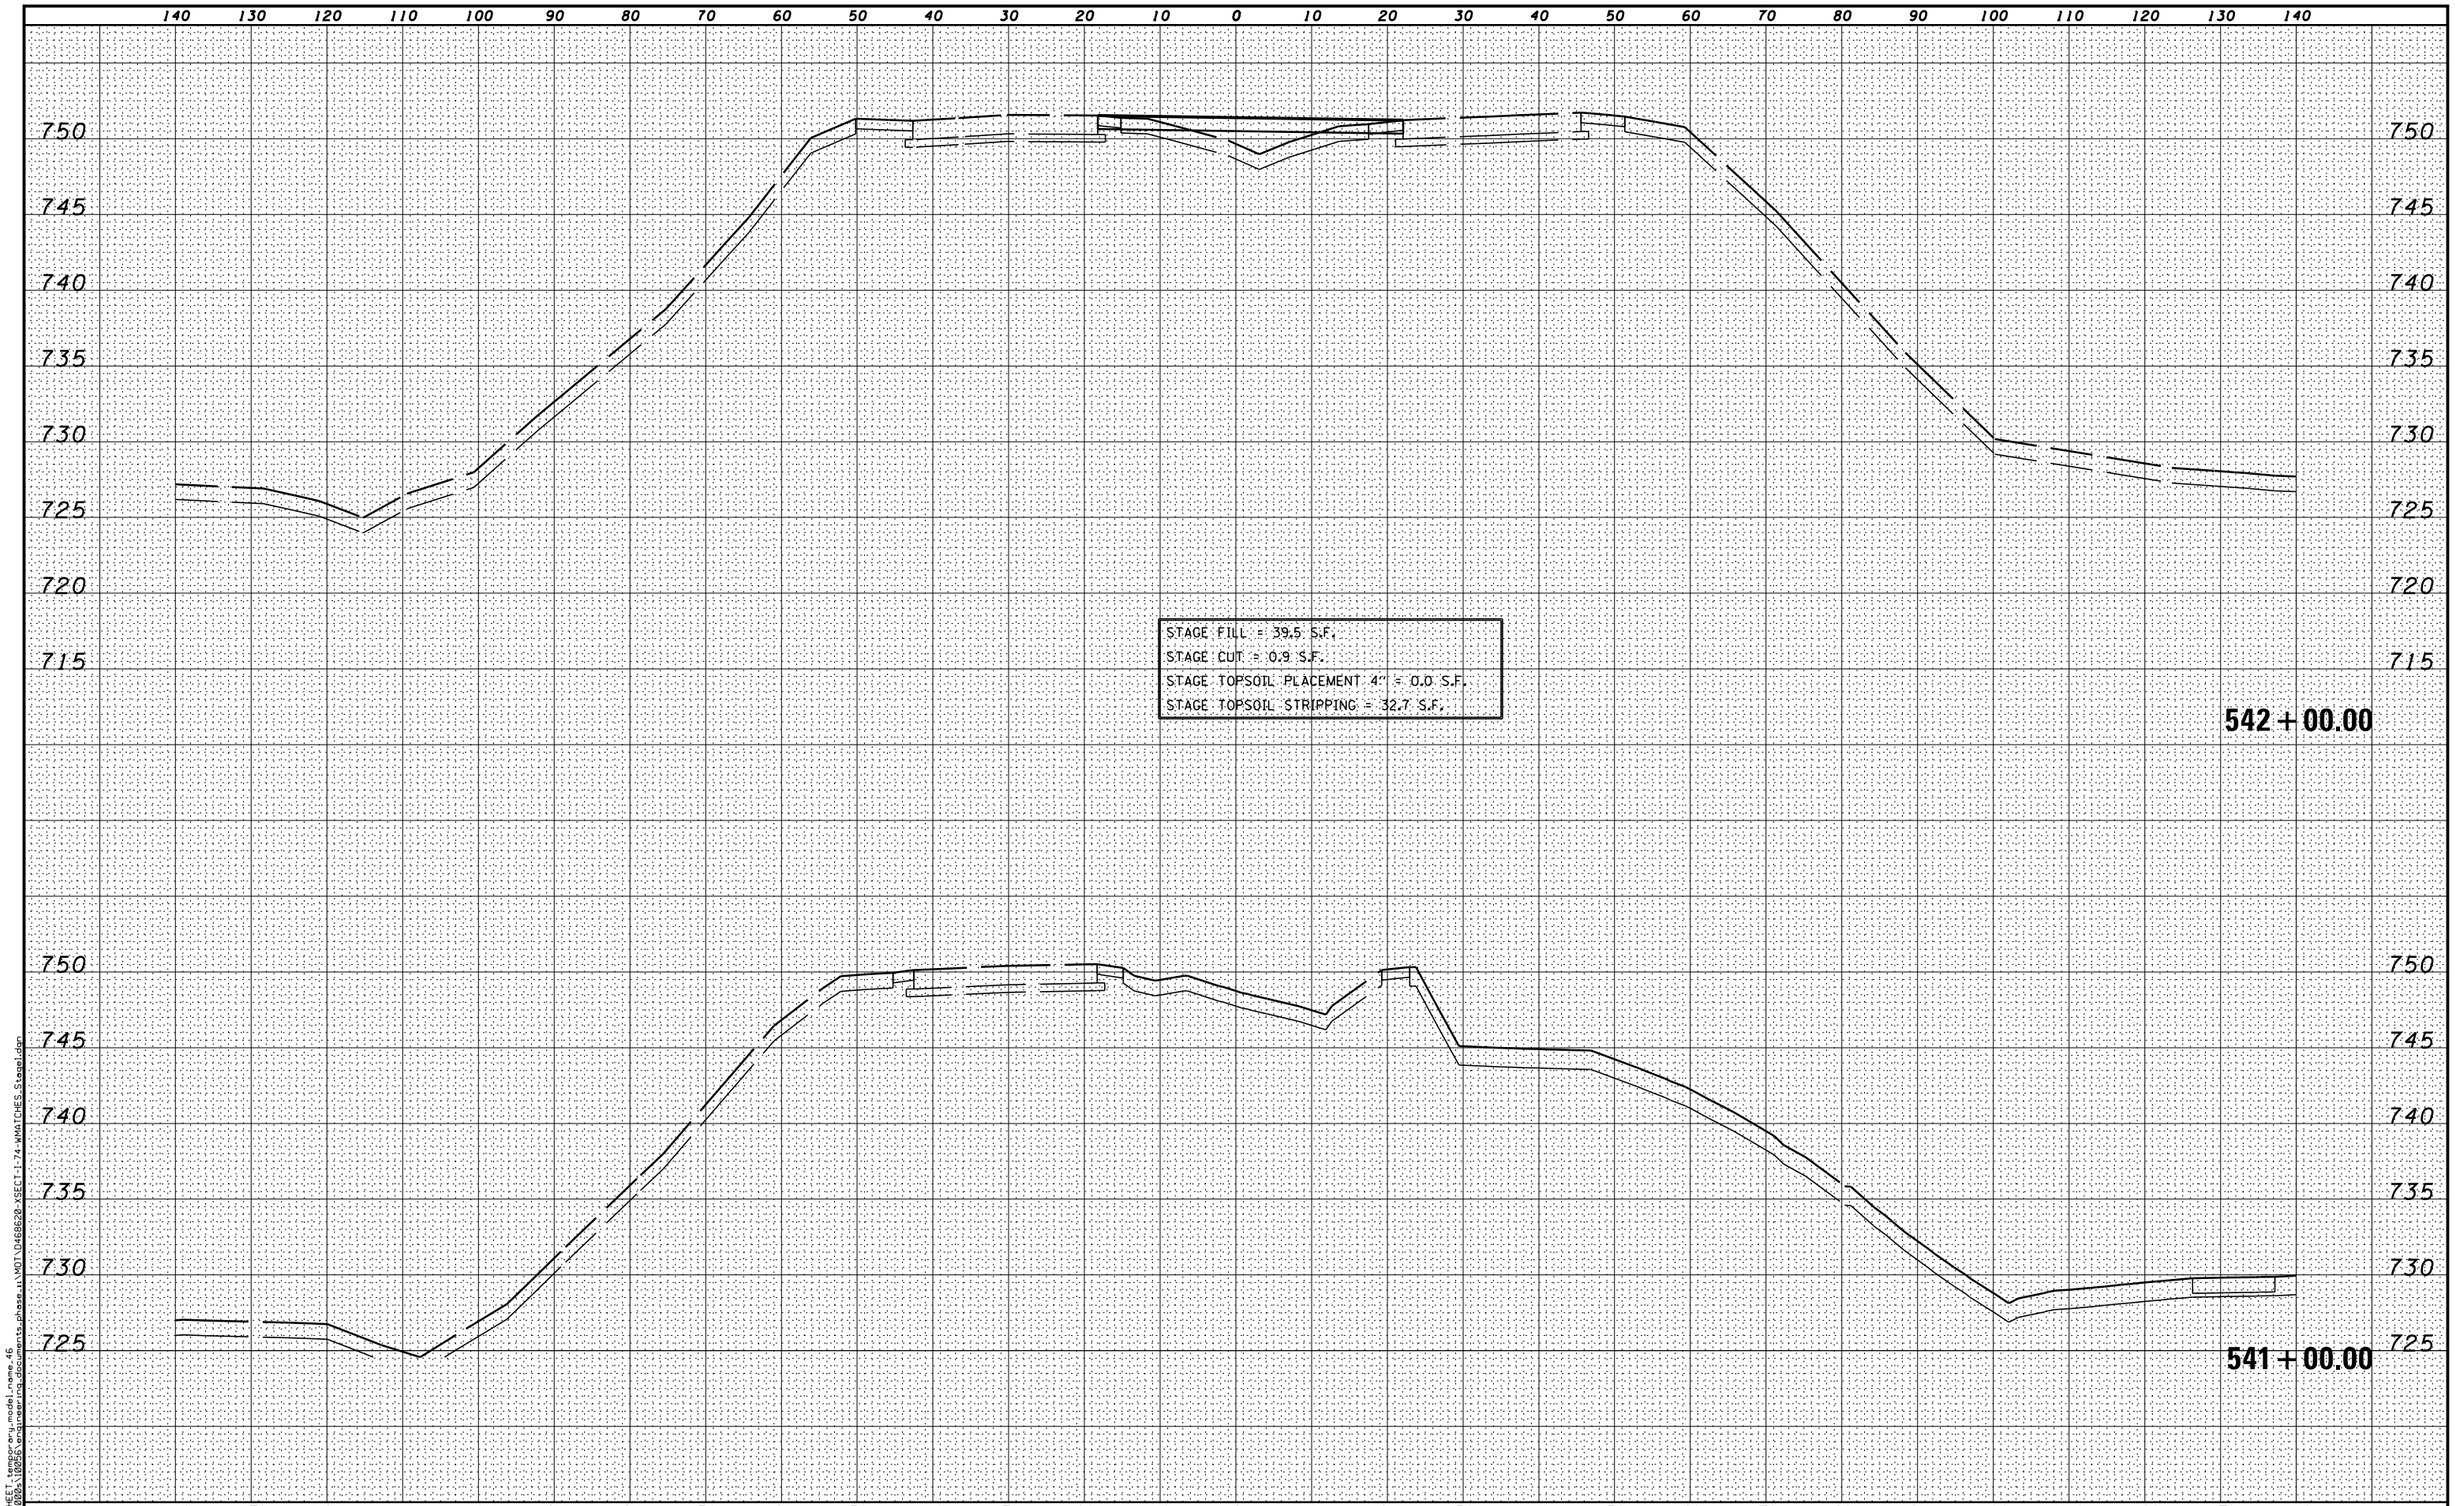

MODEL NAME:XS SHEET jamgreen.model_name.46
DESIGN FILE:\\120206\projects\D468620\engineering\documents\phase_1\MOT\D468620-XSECT-I-74-WMATCHES_Stage1.dgn

FILE NAME = ...\D468620-XSECT-I-74-WMATCHES_Stage1.dgn	DESIGNED -	REVISED -	benesch engineers · scientists · planners
USER NAME = eanderson	DRAWN -	REVISED -	
PLOT DATE = 7/26/2012	CHECKED -	REVISED -	
	DATE - JULY 20, 2012	REVISED -	

STATE OF ILLINOIS
DEPARTMENT OF TRANSPORTATION

MAINTENANCE OF TRAFFIC – STAGE 1
CROSS SECTIONS – I-74

SCALE: H 1"=10',V 1"=5' | SHEET NO. 46 OF 80 SHEETS | STA. 541+00.00 TO STA. 542+00.00

F.A.I. RTE.	SECTION	COUNTY	TOTAL SHEETS	SHEET NO.
•	90-[14R;(14HB-4,14,14HVB)BR]	TAZEWELL	2433	421
		CONTRACT NO. 68620		
	ILLINOIS	FED. AID PROJECT		