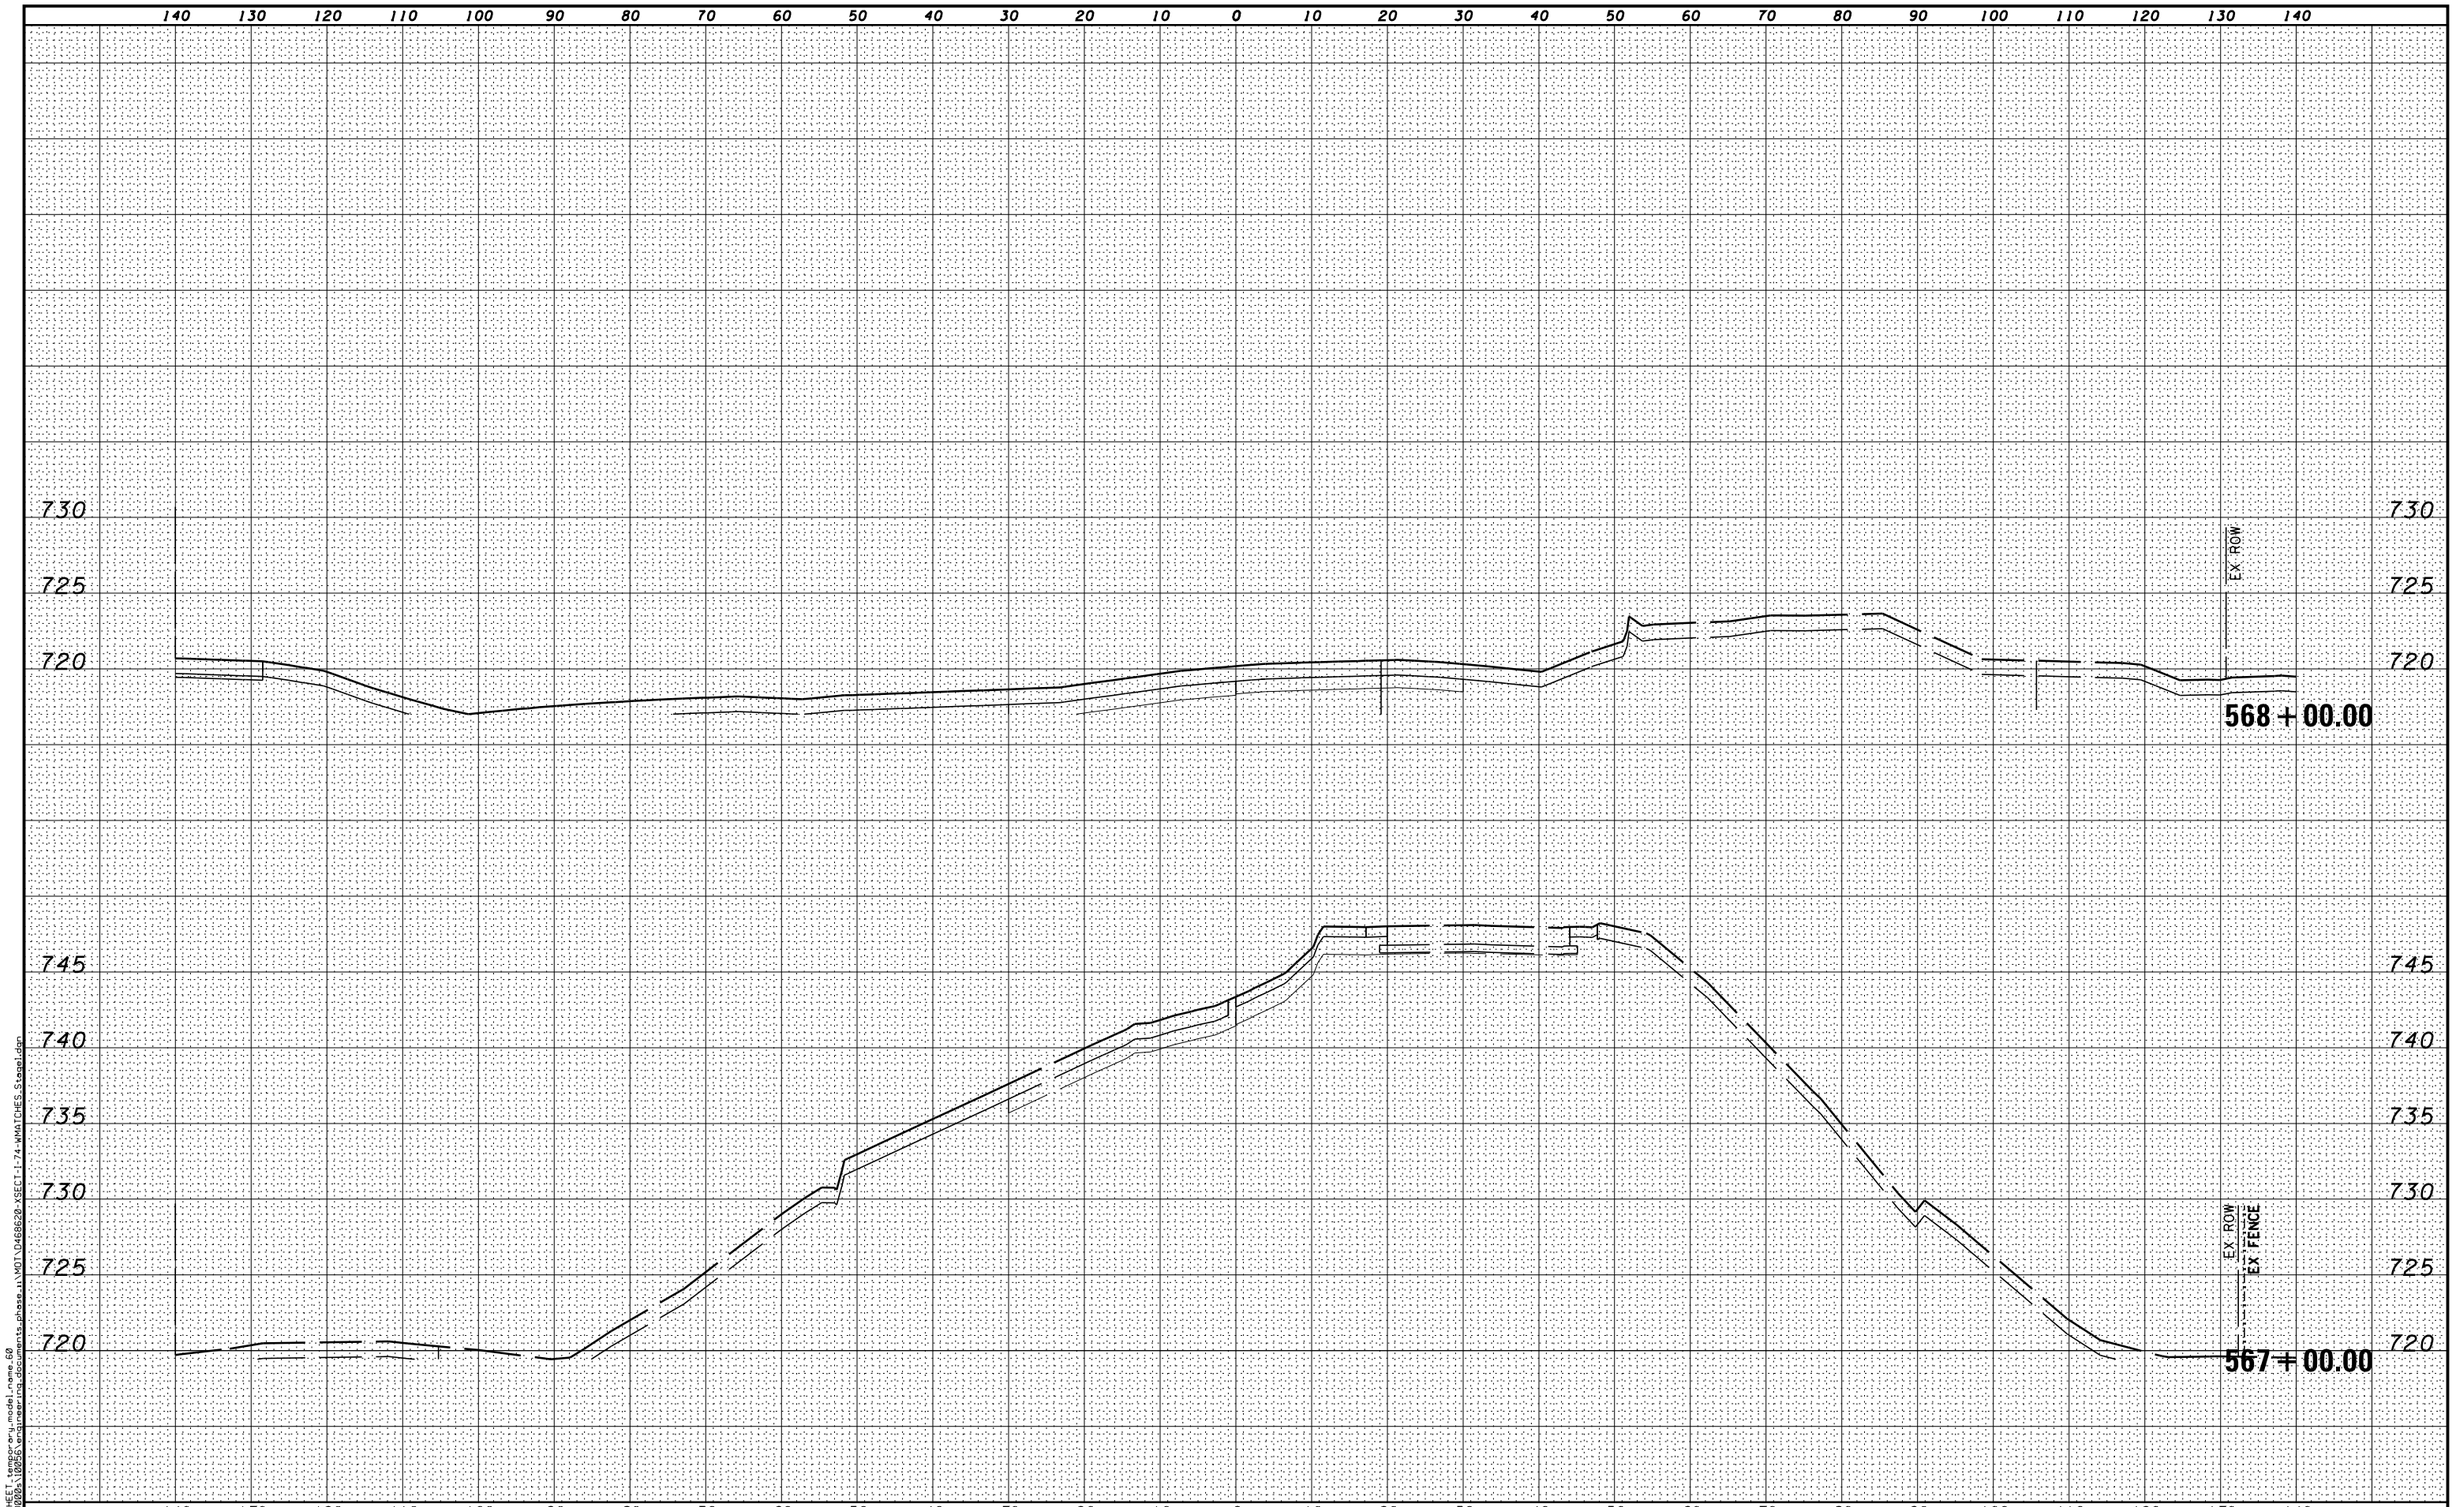


| | | | |
|---|---|---|---|
| FILE NAME = ...\D468620-XSECT-I-74-WMATCHES_Stage1.dgn | DESIGNED - | REVISED - | benesch engineers · scientists · planners |
| | DRAWN - | REVISED - | |
| USER NAME = eanderson | CHECKED - | REVISED - | |
| PLOT DATE = 7/26/2012 | DATE - JULY 20, 2012 | REVISED - | |

**STATE OF ILLINOIS**
**DEPARTMENT OF TRANSPORTATION**

**MAINTENANCE OF TRAFFIC – STAGE 1**
**CROSS SECTIONS – I-74**

SCALE: H 1"=10', V 1"=5' | SHEET NO. 60 OF 80 SHEETS | STA. 567+00.00 TO STA. 568+00.00

| F.A.I. RTE. | SECTION | COUNTY | TOTAL SHEETS | SHEET NO. |
|---|---|---|---|---|
| • | 90-[14R;(14HB-4,14,14HVB)BR] | TAZEWELL | 2433 | 435 |
| | | CONTRACT NO. 68620 | | |
| | ILLINOIS | FED. AID PROJECT | | |

MODEL NAME=XS_SHEET_language=en_model_name=60
DESIGN FILE=\\120206\projects\D468620\documents_phase_ii\MOT\D468620-XSECT-I-74-WMATCHES_Stage1.dgn