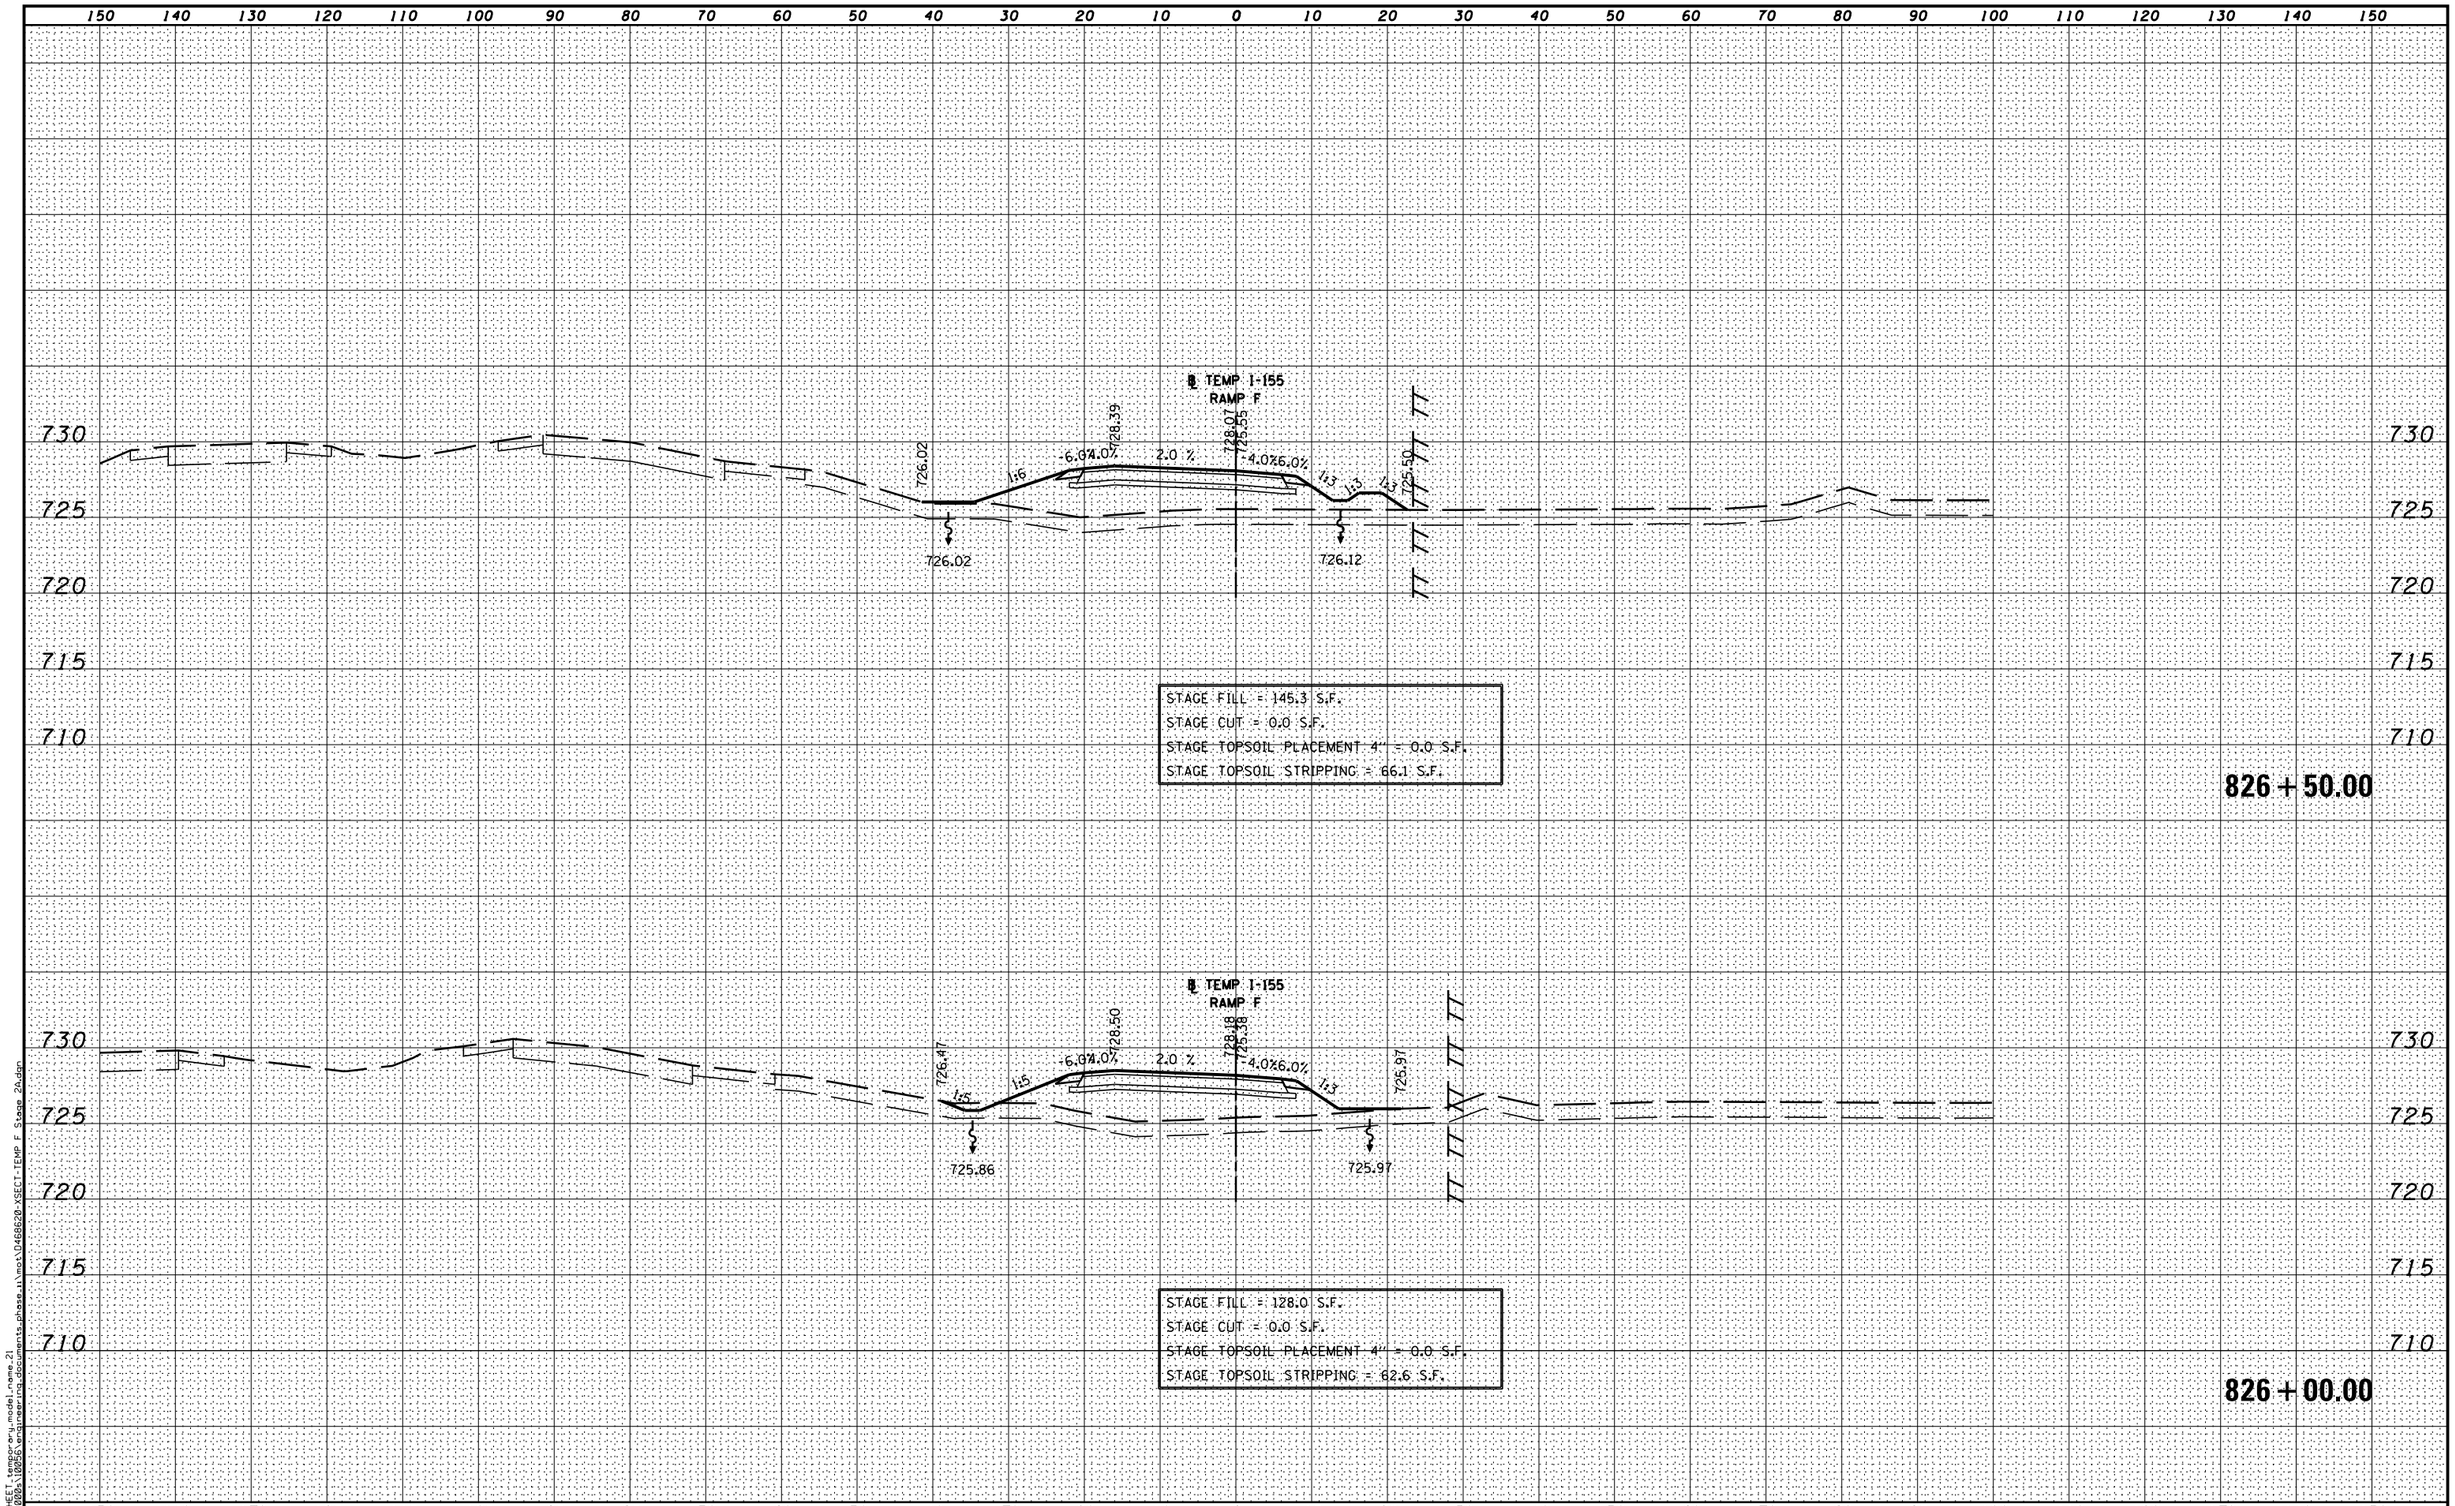

MODEL NAME=XS SHEET; jpangerm; model_name_2|
DESIGN FILE=\\120206\projects\18250\documents_phase_ii\mot\D468620-XSECT-TEMP F Stage 2A.dgn

FILE NAME = ...\D468620-XSECT-TEMP F Stage 2A.dgn	DESIGNED -	REVISED -	benesch engineers · scientists · planners
	DRAWN -	REVISED -	
USER NAME = eanderson	CHECKED -	REVISED -	
PLOT DATE = 7/26/2012	DATE - JULY 20, 2012	REVISED -	

STATE OF ILLINOIS
DEPARTMENT OF TRANSPORTATION

MAINTENANCE OF TRAFFIC – STAGE 2A
CROSS SECTIONS – I-74 & I-155 TEMP RAMP F

SCALE: H 1"=10',V 1"=5' | SHEET NO. 21 OF 28 SHEETS | STA. 826+00.00 TO STA. 826+50.00

F.A.I. RTE.	SECTION	COUNTY	TOTAL SHEETS	SHEET NO.
•	90-[14R;(14HB-4,14,14HVB)BR]	TAZEWELL	2433	540C
		CONTRACT NO. 68620		
	ILLINOIS	FED. AID PROJECT		

• 74 & 155