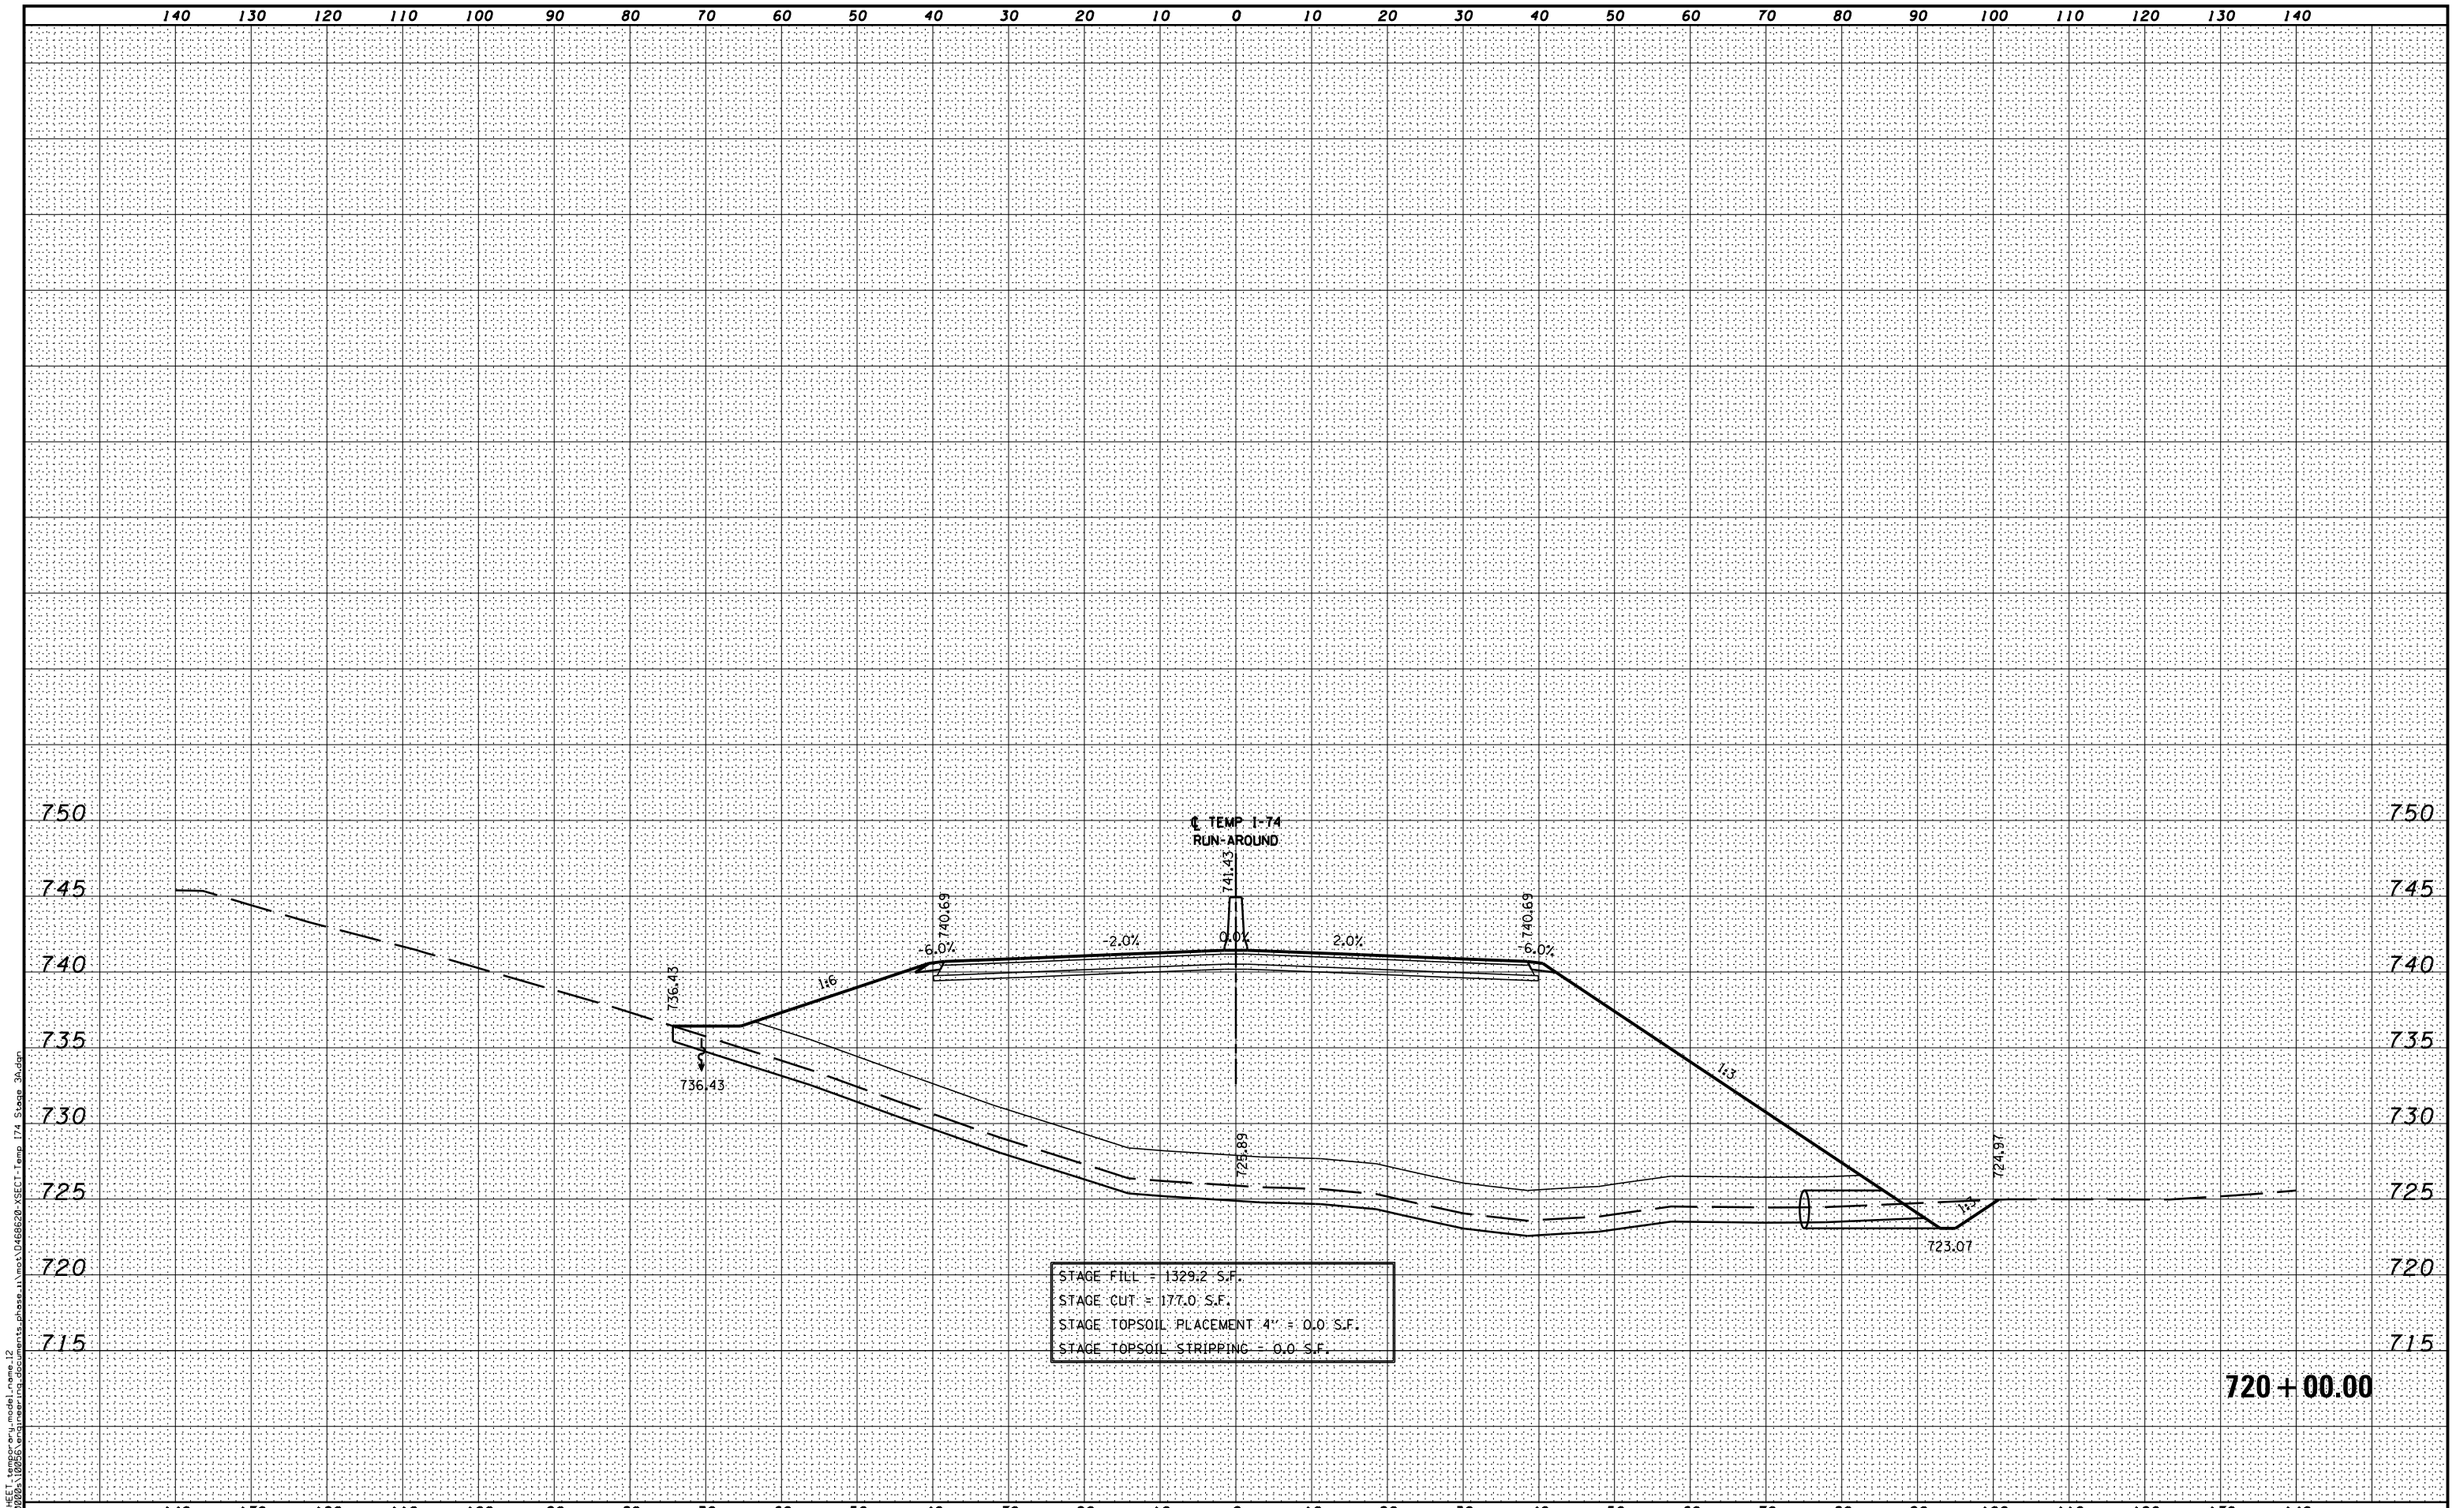


STAGE FILL = 1329.2 S.F.
STAGE CUT = 177.0 S.F.
STAGE TOPSOIL PLACEMENT 4" = 0.0 S.F.
STAGE TOPSOIL STRIPPING = 0.0 S.F.

**720+00.00**

| | | |
|---|---|---|
| FILE NAME = ...\D468620-XSECT-Temp I74 Stage 3A.dgn | DESIGNED - | REVISED - |
| | DRAWN - | REVISED - |
| USER NAME = eanderson | CHECKED - | REVISED - |
| PLOT DATE = 7/26/2012 | DATE - JULY 20, 2012 | REVISED - |

benesch
engineers · scientists · planners

**STATE OF ILLINOIS**
**DEPARTMENT OF TRANSPORTATION**

**MAINTENANCE OF TRAFFIC – STAGE 3A**
**CROSS SECTIONS – TEMPORARY I-74**

SCALE: H 1"=10',V 1"=5' | SHEET NO. 12 OF 15 SHEETS | STA. 720+00.00 TO STA. 720+00.00

| F.A.I. RTE. | SECTION | COUNTY | TOTAL SHEETS | SHEET NO. |
|---|---|---|---|---|
| • | 90-[14R;(14HB-4,14,14HVB)BR] | TAZEWELL | 2433 | 644 |
| | | CONTRACT NO. 68620 | | |
| | ILLINOIS FED. AID PROJECT | | | |

MODEL NAME:XS SHEET
DESIGN FILE:x:\2012\d468620\engineering\model\name.i2
...\engineering\documents\phase_a1\mot\D468620-XSECT-Temp I74 Stage 3A.dgn