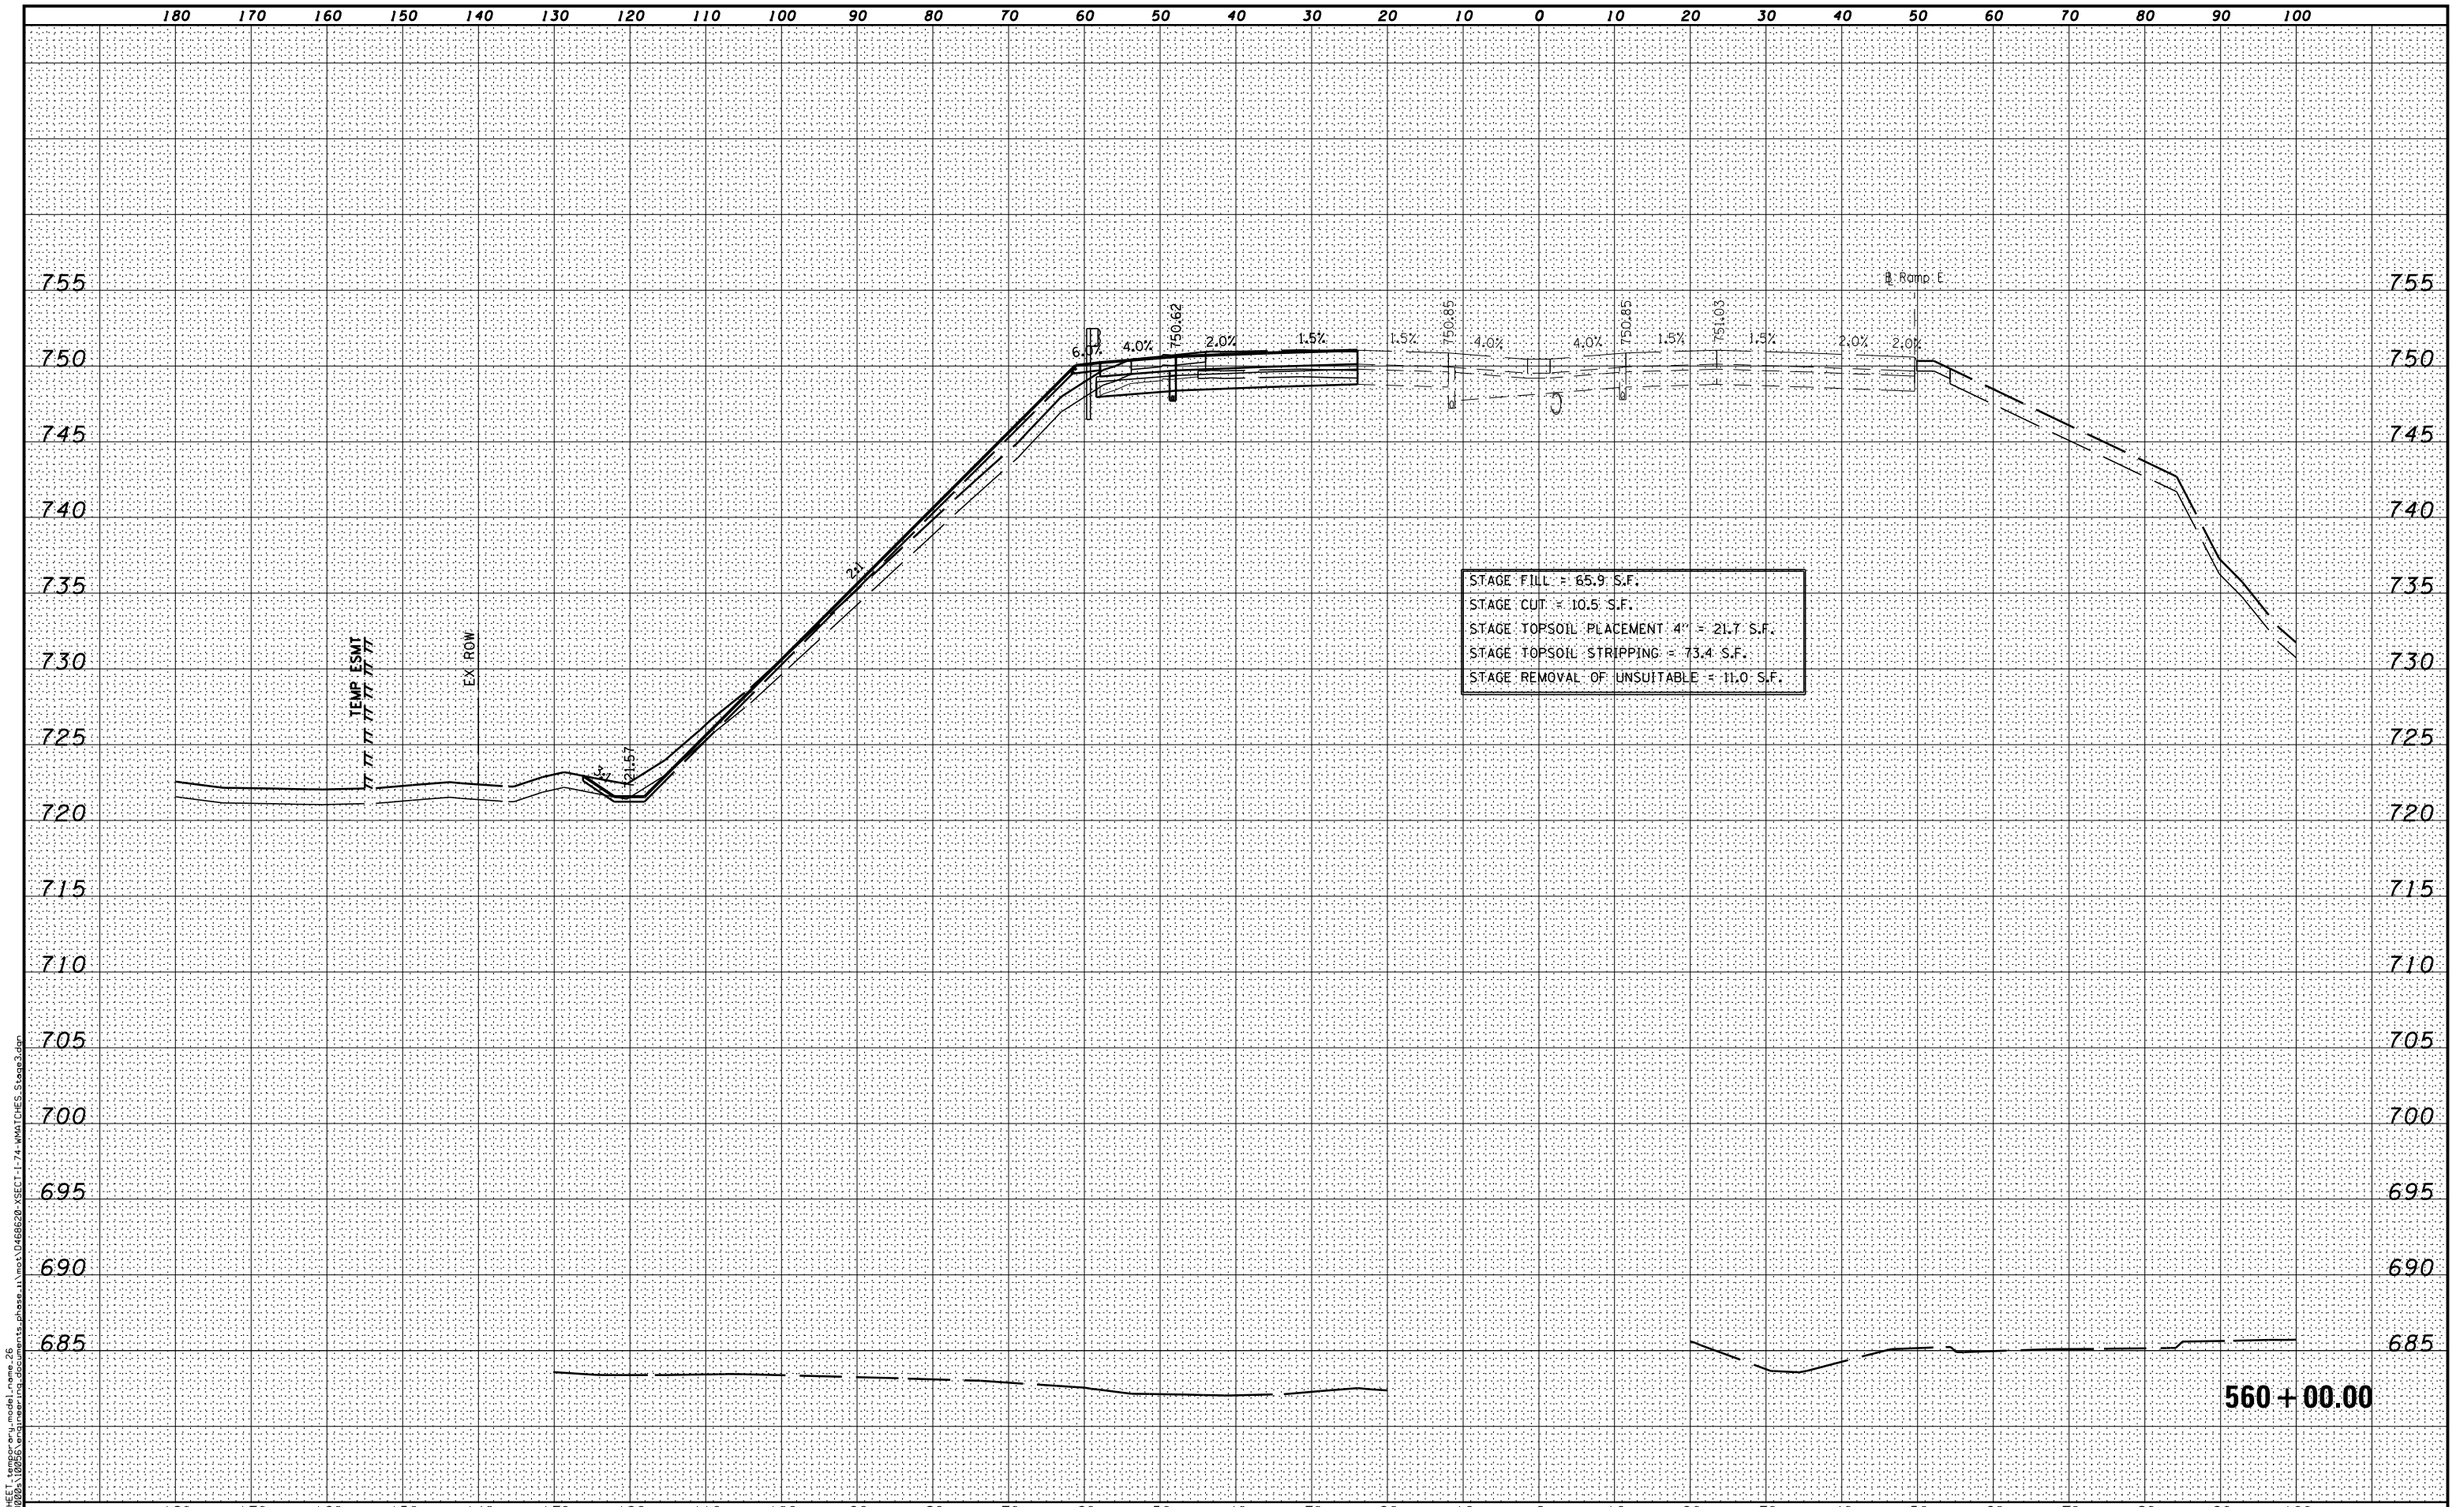

MODEL NAME:XS SHEET image=eng_model_name_26
DESIGN FILE:x:\2012\d468620\roadway\xsects\xsect_comments_phase_ii\mot\D468620-XSECT-I-74-WMATCHES_Stage3.dgn

FILE NAME = ...\D468620-XSECT-I-74-WMATCHES_Stage3.dgn	DESIGNED -	REVISED -	benesch engineers · scientists · planners
USER NAME = eanderson	DRAWN -	REVISED -	STATE OF ILLINOIS DEPARTMENT OF TRANSPORTATION
PLOT DATE = 7/26/2012	CHECKED -	REVISED -	MAINTENANCE OF TRAFFIC – STAGE 3A CROSS SECTIONS – I-74
	DATE - JULY 20, 2012	REVISED -	SCALE: H 1"=10',V 1"=5' | SHEET NO. 25 OF 37 SHEETS | STA. 560+00.00 TO STA. 560+00.00

F.A.I. RTE.	SECTION	COUNTY	TOTAL SHEETS	SHEET NO.
•	90-[14R;(14HB-4,14,14HVB)BR]	TAZEWELL	2433	672
		CONTRACT NO. 68620		
	ILLINOIS FED. AID PROJECT			