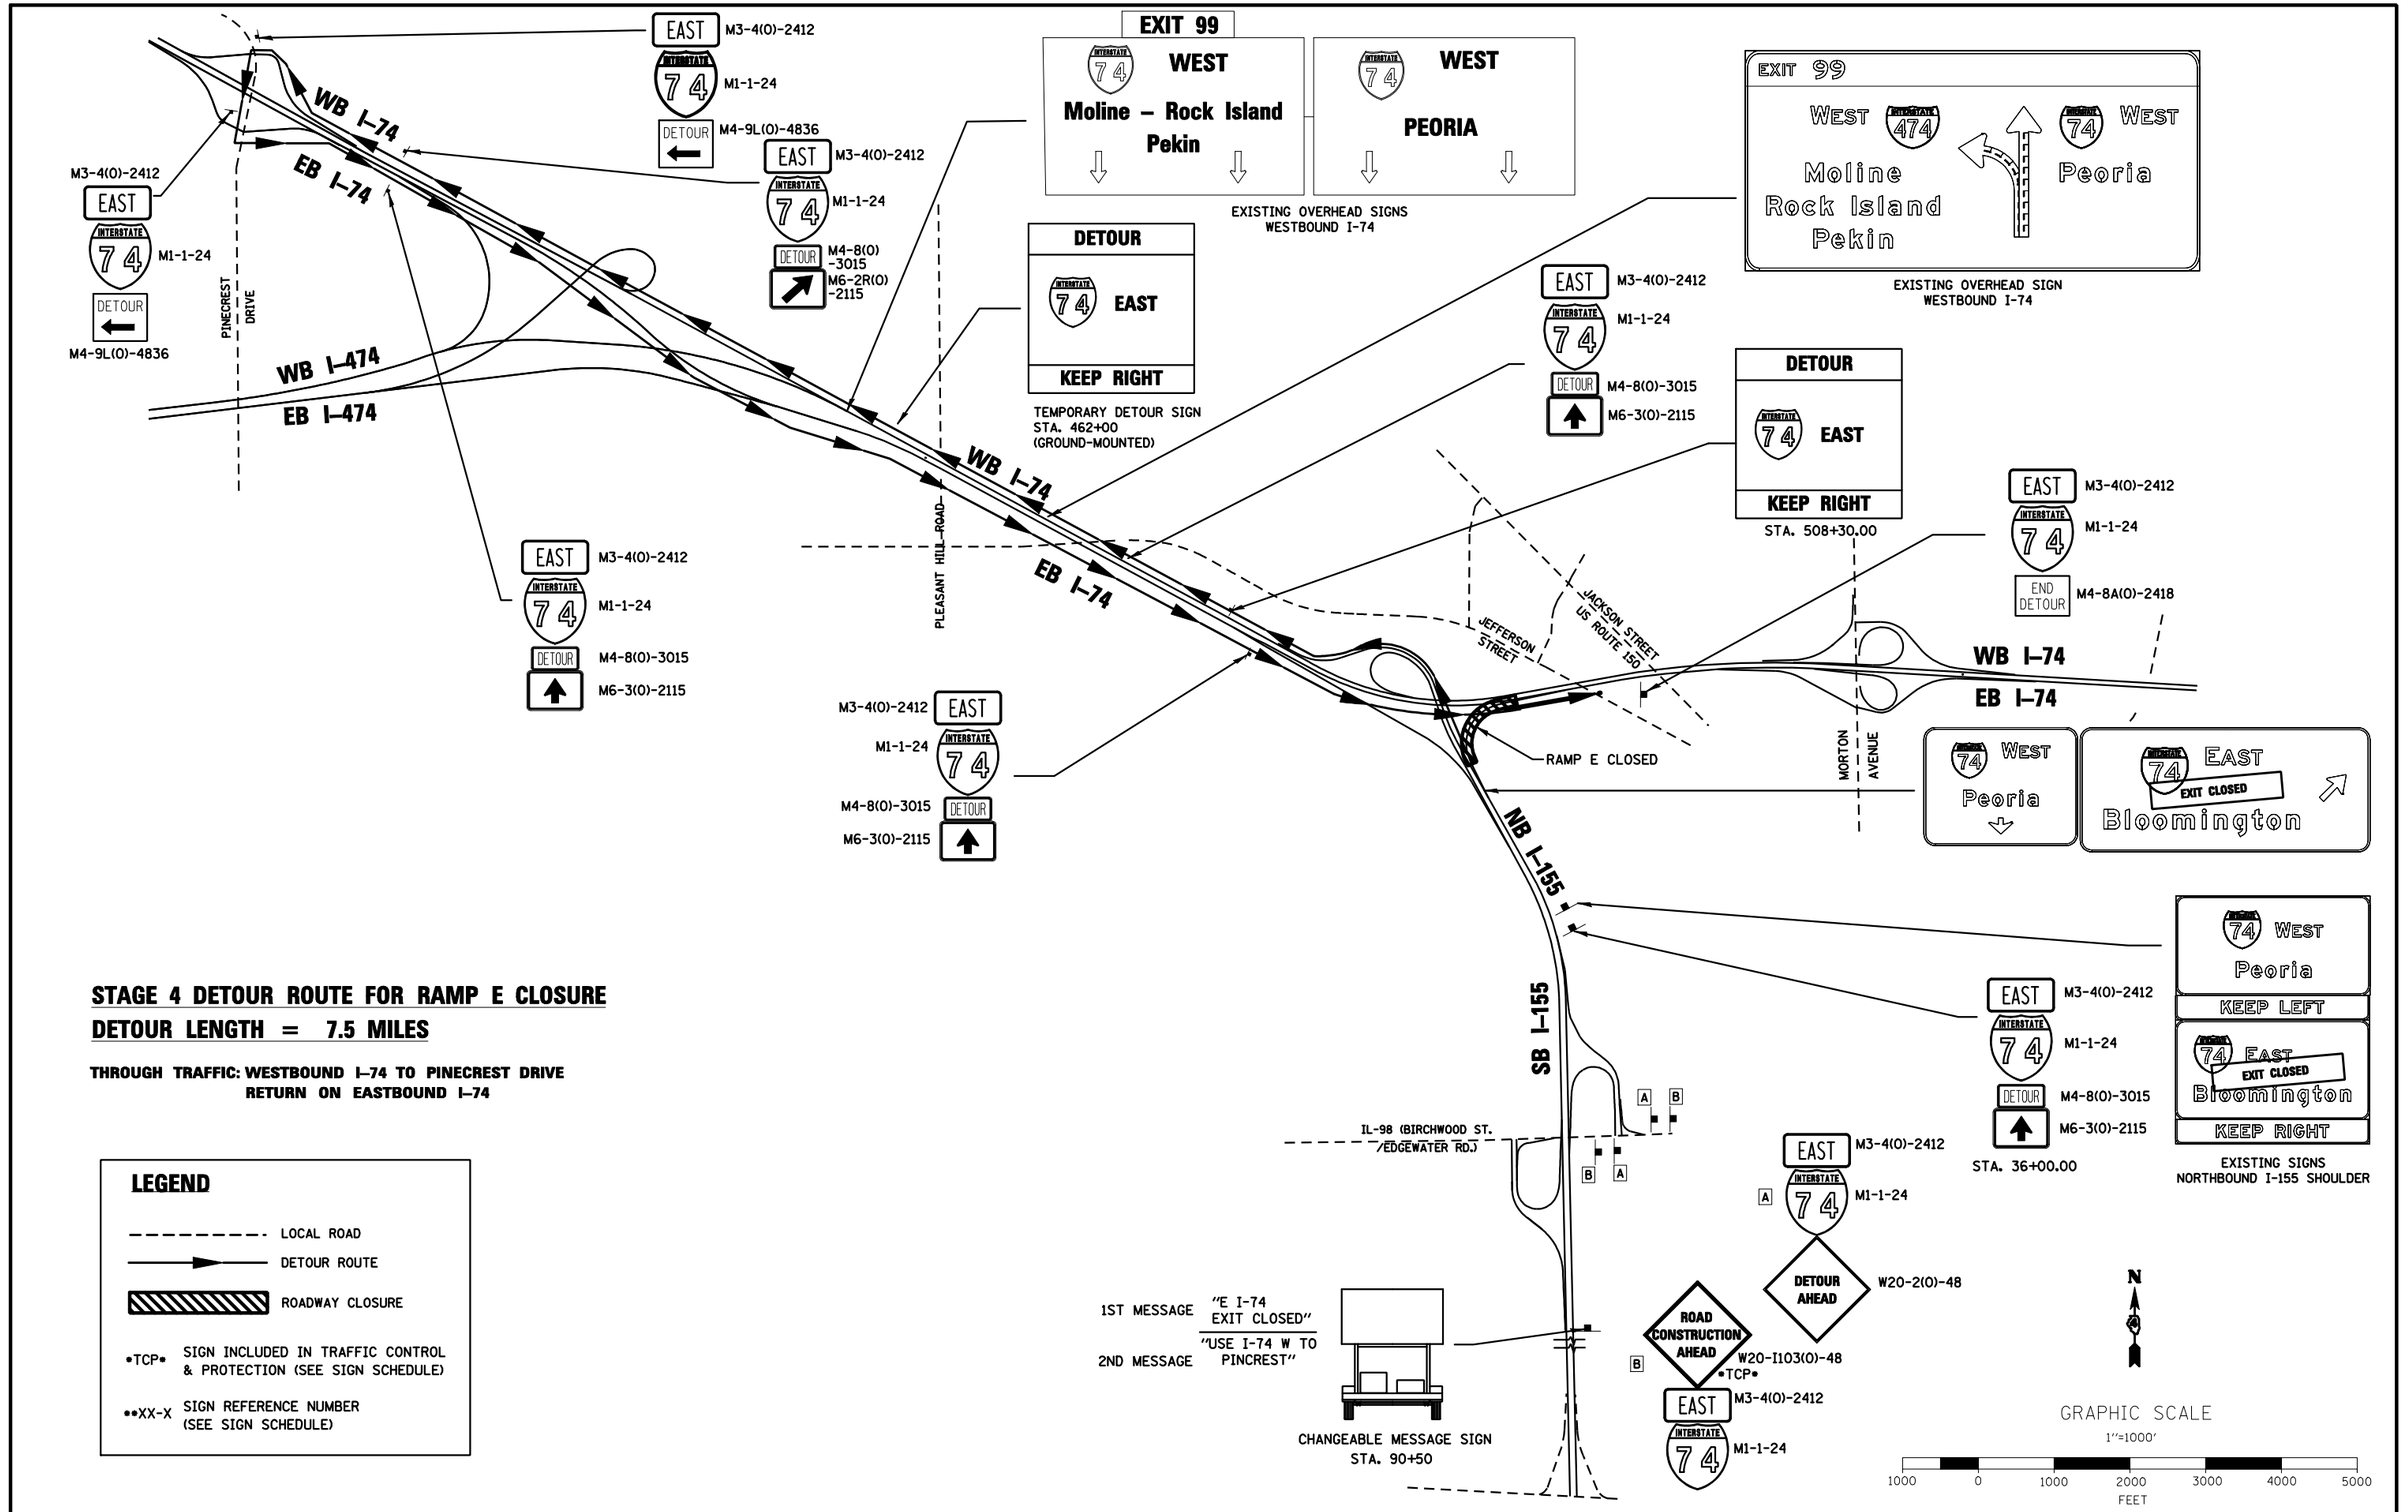

STAGE 4 DETOUR ROUTE FOR RAMP E CLOSURE
DETOUR LENGTH = 7.5 MILES

THROUGH TRAFFIC: WESTBOUND I–74 TO PINECREST DRIVE
RETURN ON EASTBOUND I–74

LEGEND

- LOCAL ROAD
- DETOUR ROUTE
- ROADWAY CLOSURE
- •TCP• SIGN INCLUDED IN TRAFFIC CONTROL & PROTECTION (SEE SIGN SCHEDULE)
- ••XX-X SIGN REFERENCE NUMBER (SEE SIGN SCHEDULE)

FILE NAME = D468620-Detour01 RampE-dt.dgn	DESIGNED - DA	REVISED -
USER NAME = TERRA	DRAWN - KV	REVISED -
PLOT DATE = 7/16/2012	CHECKED - HTL/LVA	REVISED -
	DATE - 7/20/2012	REVISED -

TERRA ENGINEERING LTD.

STATE OF ILLINOIS
DEPARTMENT OF TRANSPORTATION

MAINTENANCE OF TRAFFIC
RAMP E DETOUR PLAN

SCALE: | SHEET NO. 36 OF 37 SHEETS | STA. | TO STA.

F.A.I. RTE.	SECTION	COUNTY	TOTAL SHEETS	SHEET NO.
•	90-C14R;(14HB-4,14,14HVB)BRJ	TAZEWELL	2433	770
		CONTRACT NO. 68620		
	ILLINOIS FED. AID PROJECT			

• 74 & 155