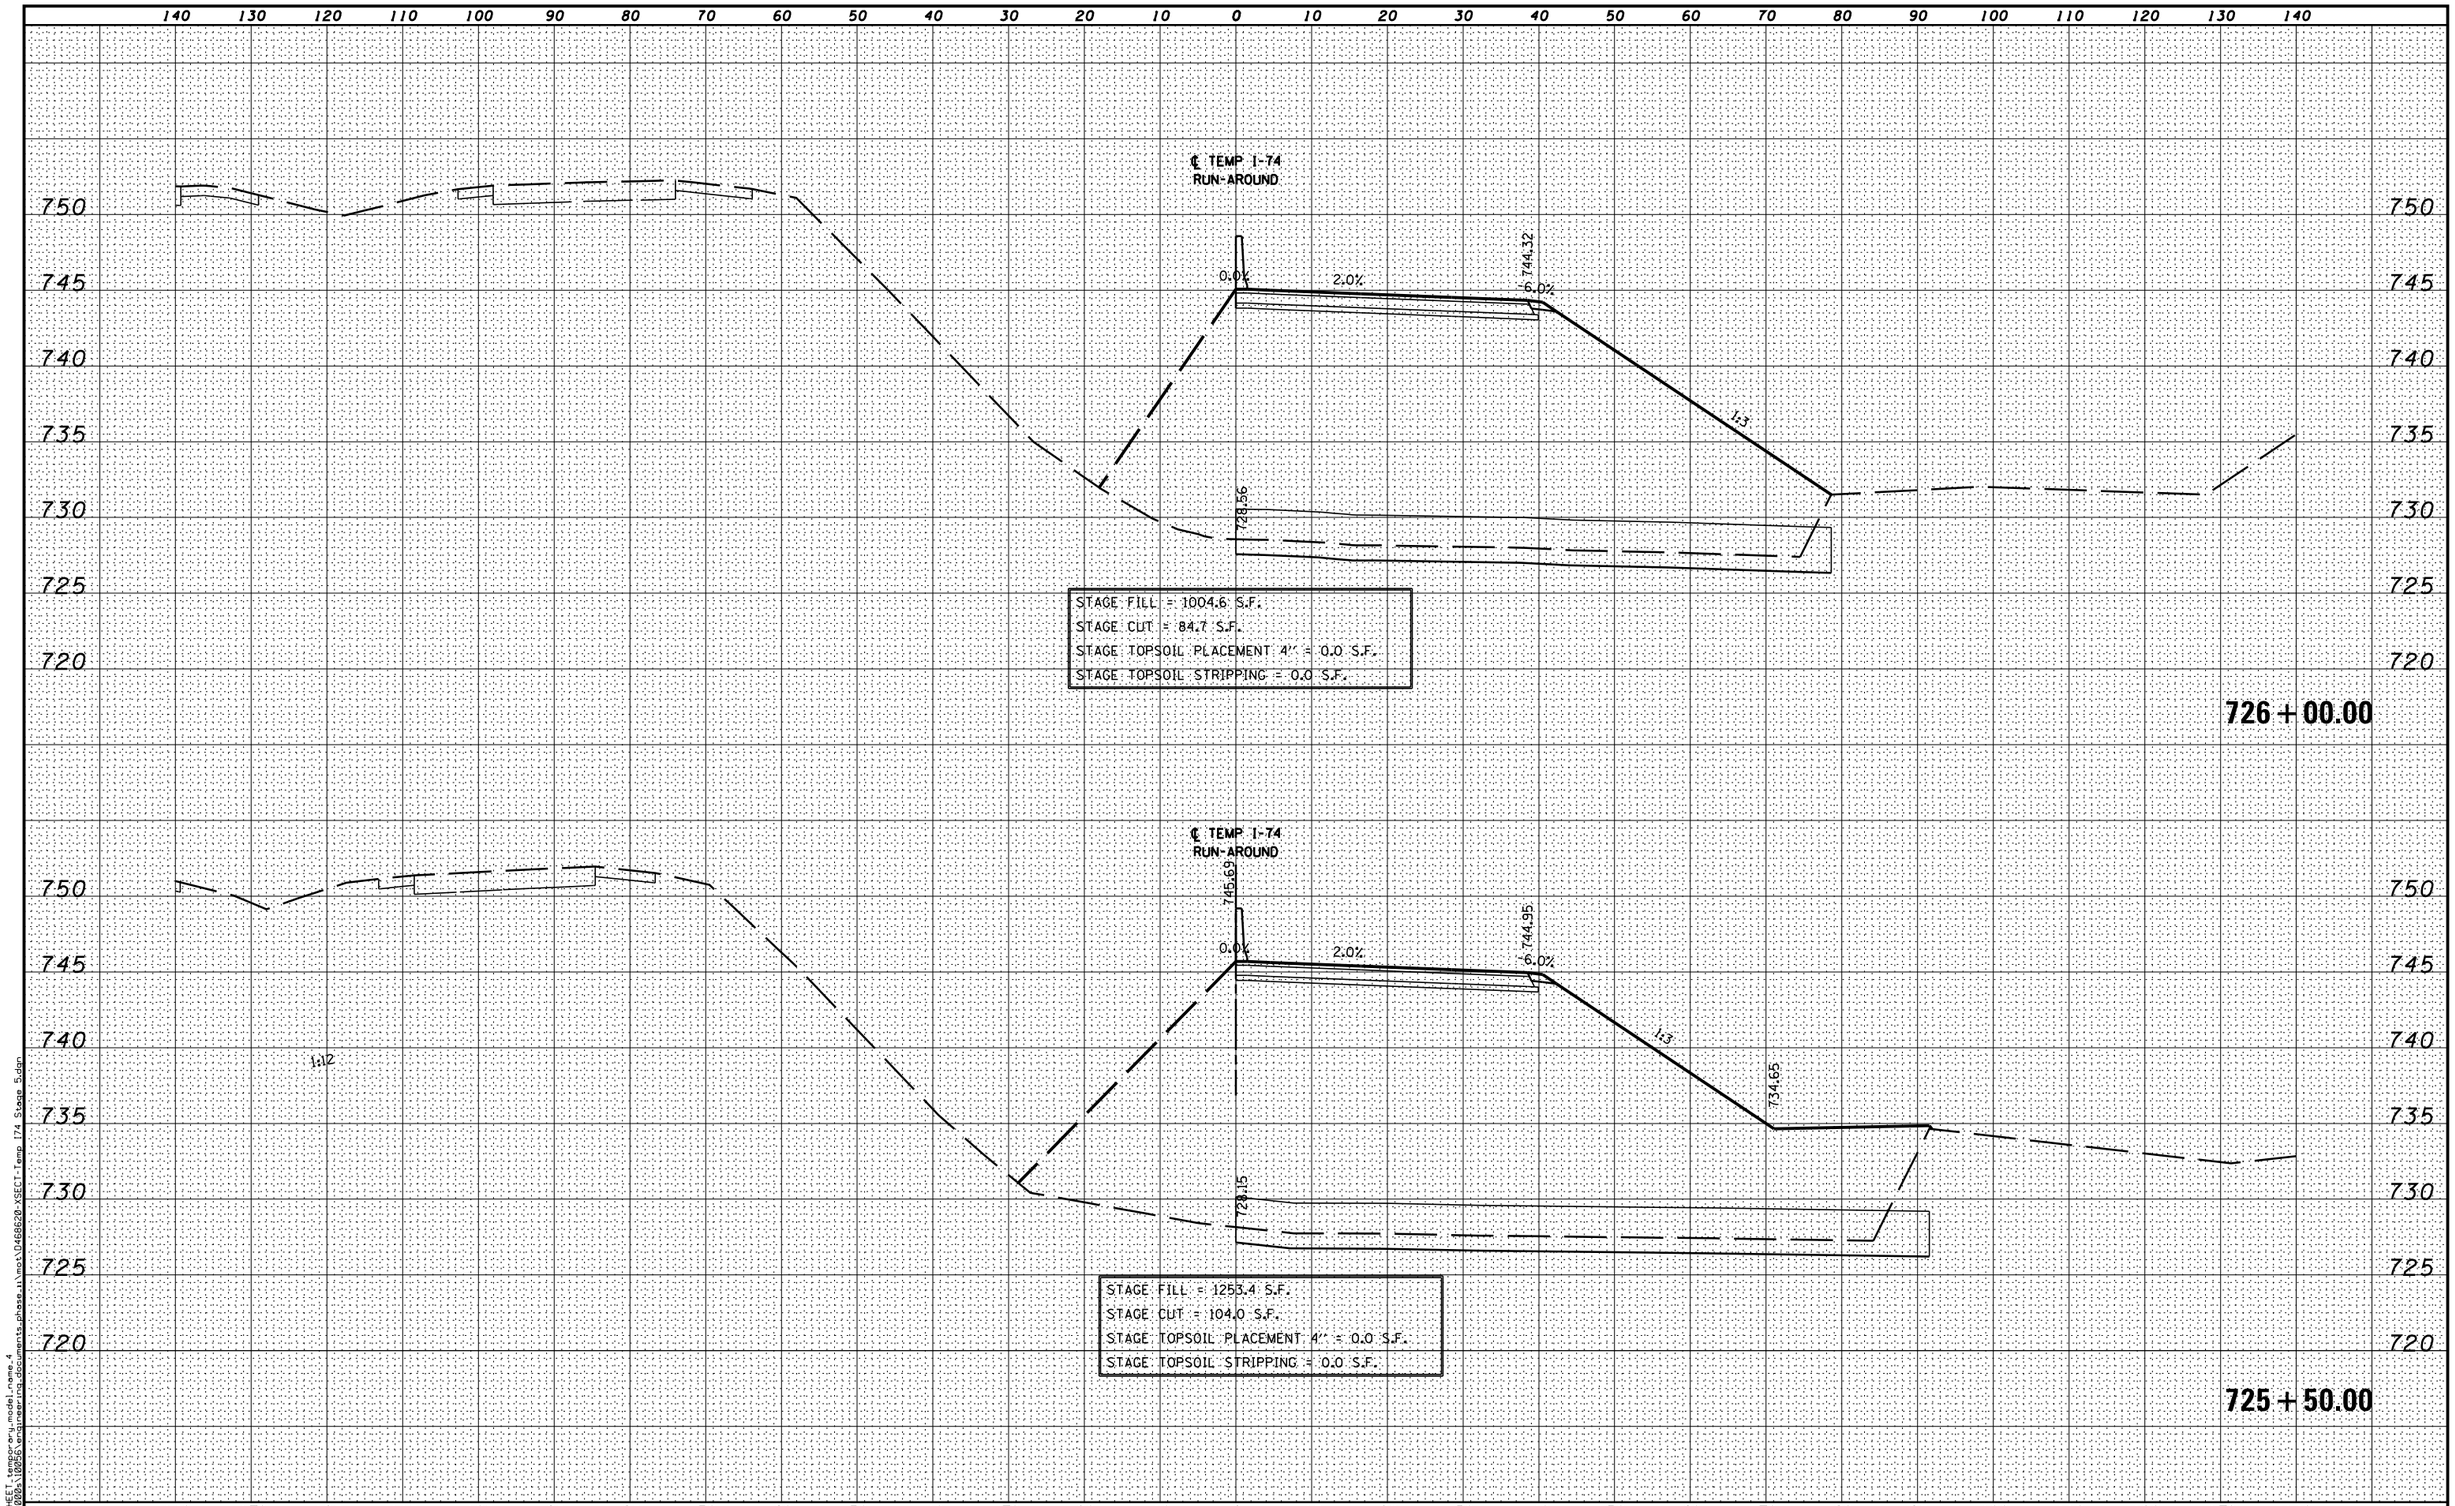

FILE NAME =	DESIGNED -	REVISED -	benesch engineers · scientists · planners
...\D468620-XSECT-Temp I74 Stage 5.dgn	DRAWN -	REVISED -	
USER NAME = eanderson	CHECKED -	REVISED -	
PLOT DATE = 7/26/2012	DATE - JULY 20, 2012	REVISED -	

STATE OF ILLINOIS
DEPARTMENT OF TRANSPORTATION

MAINTENANCE OF TRAFFIC – STAGE 5
CROSS SECTIONS – TEMPORARY I-74

SCALE: H 1"=10',V 1"=5' | SHEET NO. 4 OF 14 SHEETS | STA. 725+50.00 TO STA. 726+00.00

F.A.I. RTE.	SECTION	COUNTY	TOTAL SHEETS	SHEET NO.
•	90-[14R;(14HB-4,14,14HVB)BR]	TAZEWELL	2433	843e
		CONTRACT NO. 68620		
	ILLINOIS FED. AID PROJECT			

MODEL NAME=XS SHEET_jpmgreen_model_name_4
DESIGN FILE=\\benesch.com\documents\phase_1\not\D468620-XSECT-Temp I74 Stage 5.dgn