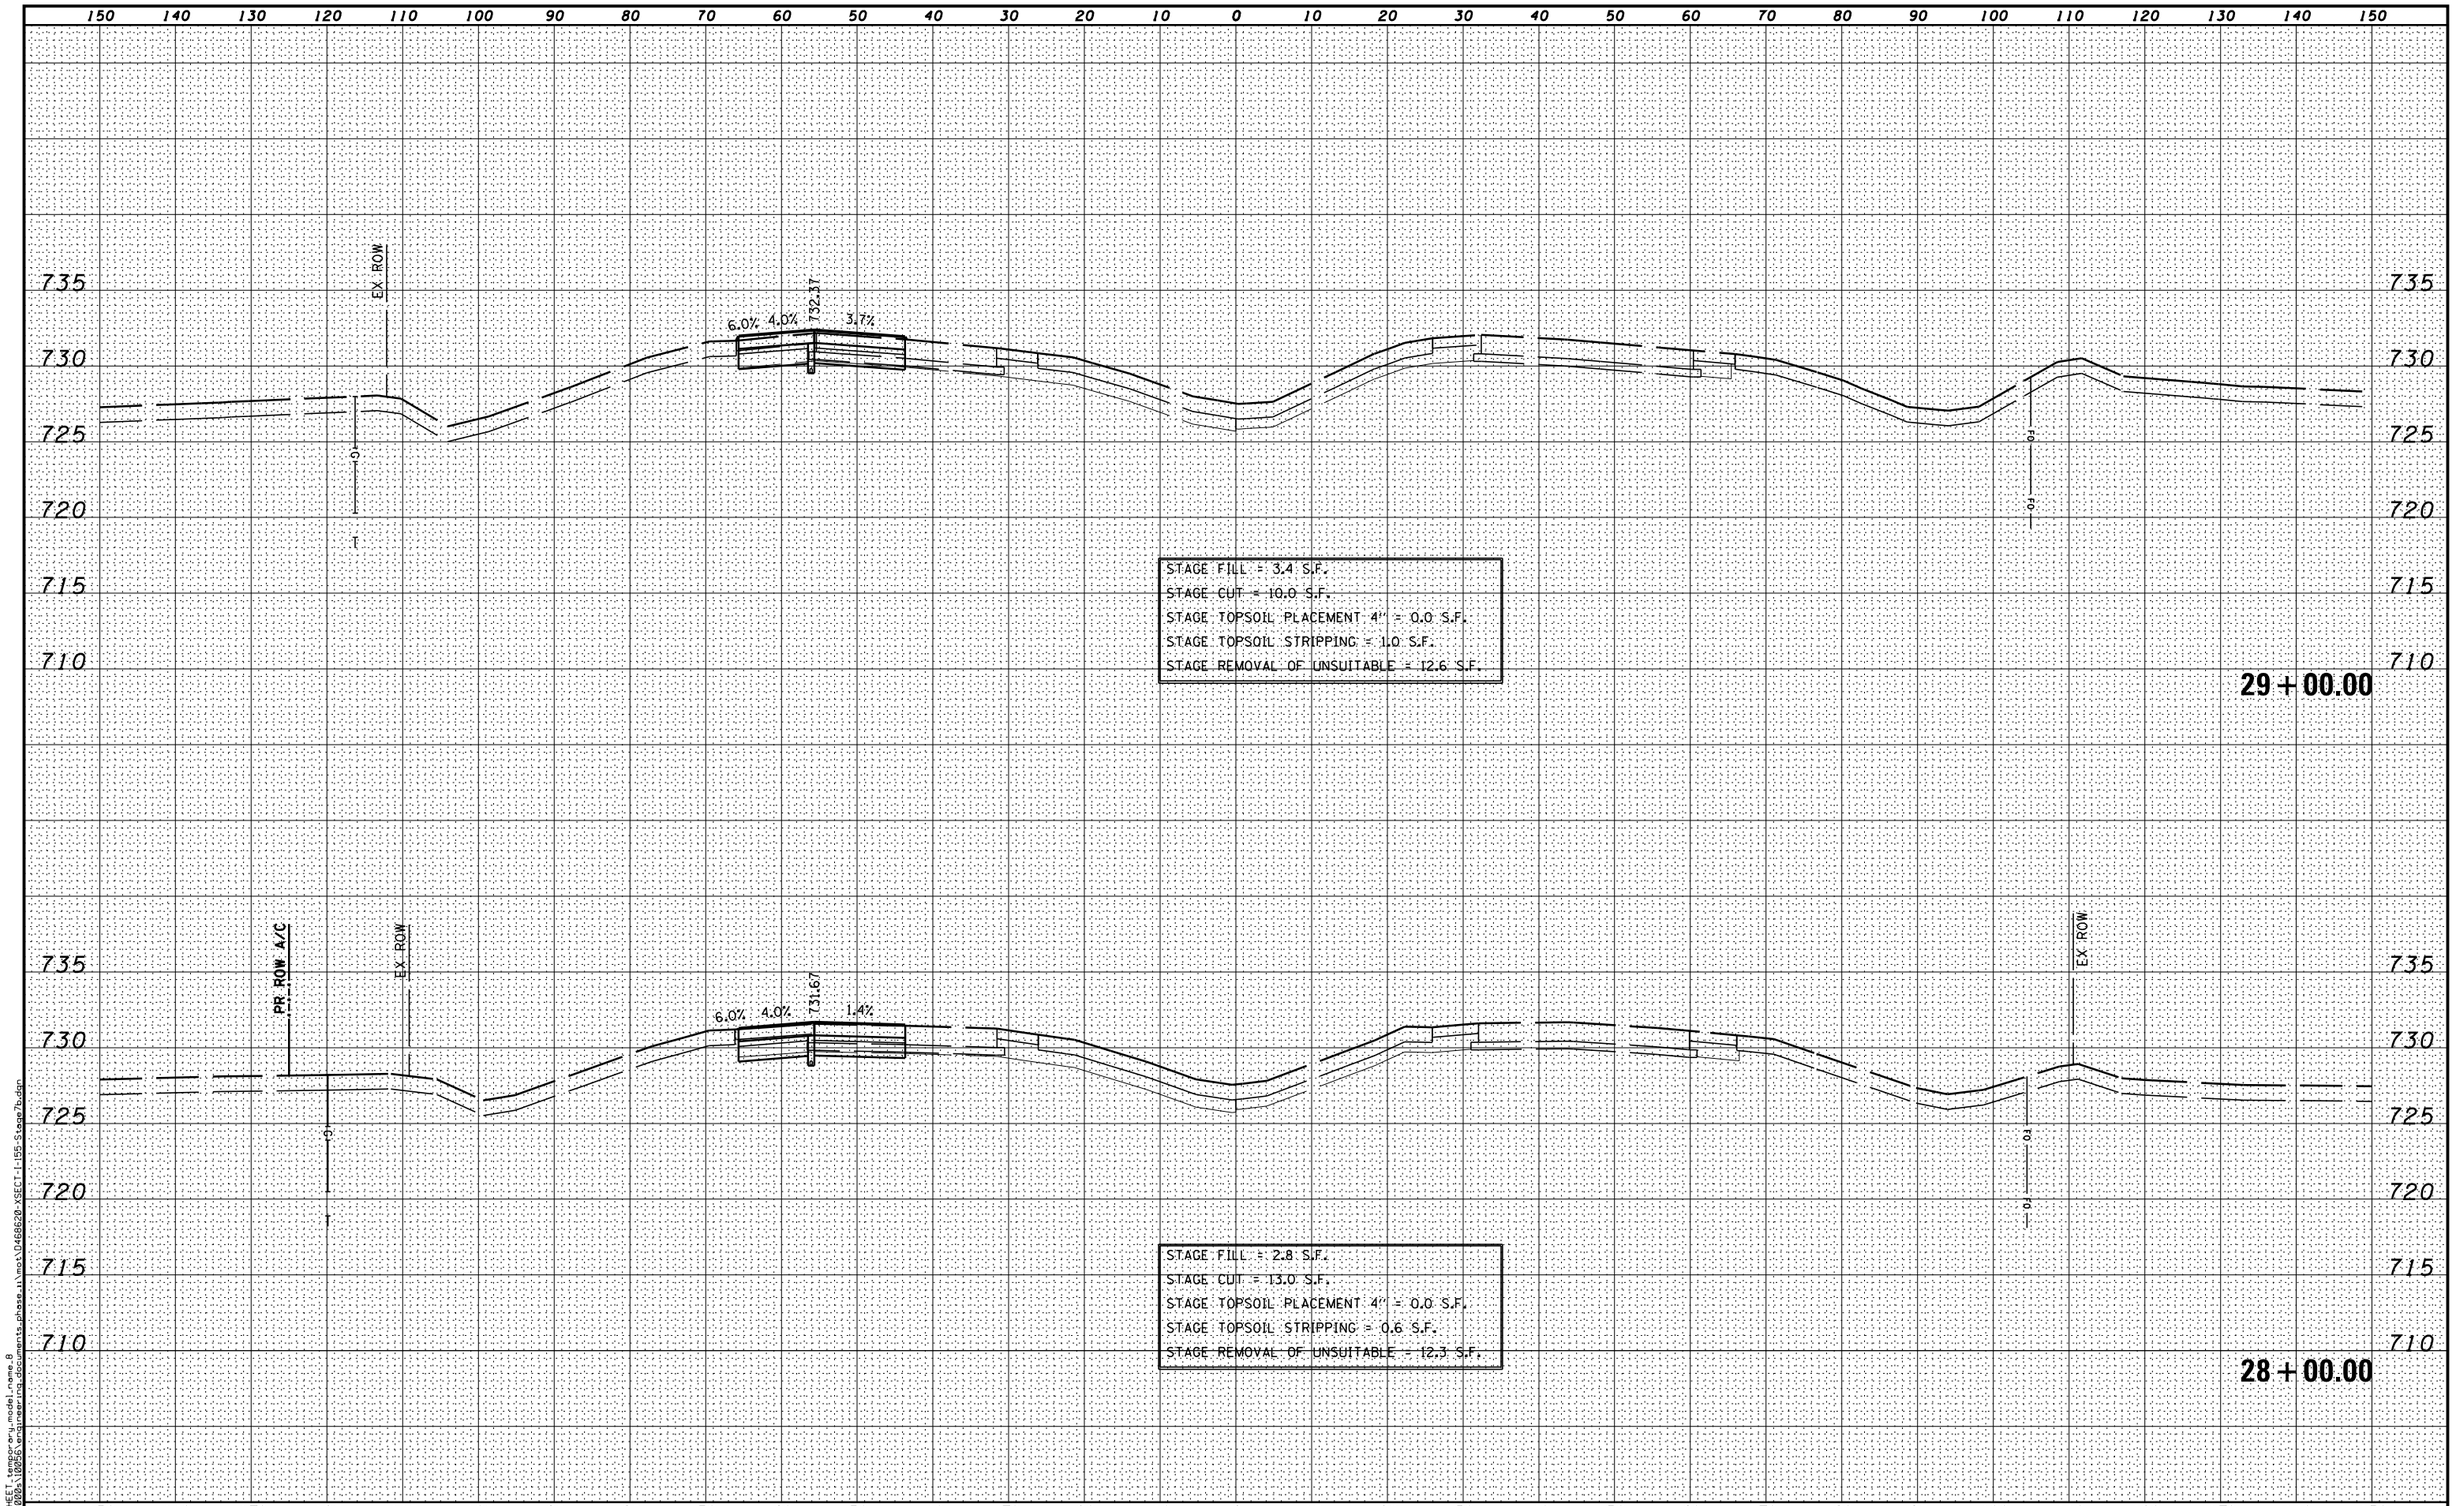

MODEL NAME=XS SHEET_language=1_model_name=8
DESIGN FILE=\\120206\projects\highway\projects\phase_1\mot\D468620-XSECT-I-155-Stage7b.dgn

FILE NAME = ...\D468620-XSECT-I-155-Stage7b.dgn	DESIGNED -	REVISED -	
	DRAWN -	REVISED -	
USER NAME = eanderson	CHECKED -	REVISED -	
PLOT DATE = 7/26/2012	DATE - JULY 20, 2012	REVISED -	

benesch
engineers · scientists · planners

STATE OF ILLINOIS
DEPARTMENT OF TRANSPORTATION

MAINTENANCE OF TRAFFIC – STAGE 7B
CROSS SECTIONS – I-155

SCALE: H 1"=10',V 1"=5' | SHEET NO. 8 OF 11 SHEETS | STA. 28+00.00 TO STA. 29+00.00

F.A.I. RTE.	SECTION	COUNTY	TOTAL SHEETS	SHEET NO.
•	90-[14R,(14HB-4,14,14HVB)BR]	TAZEWELL	2433	924a
		CONTRACT NO. 68620		
	ILLINOIS	FED. AID PROJECT		