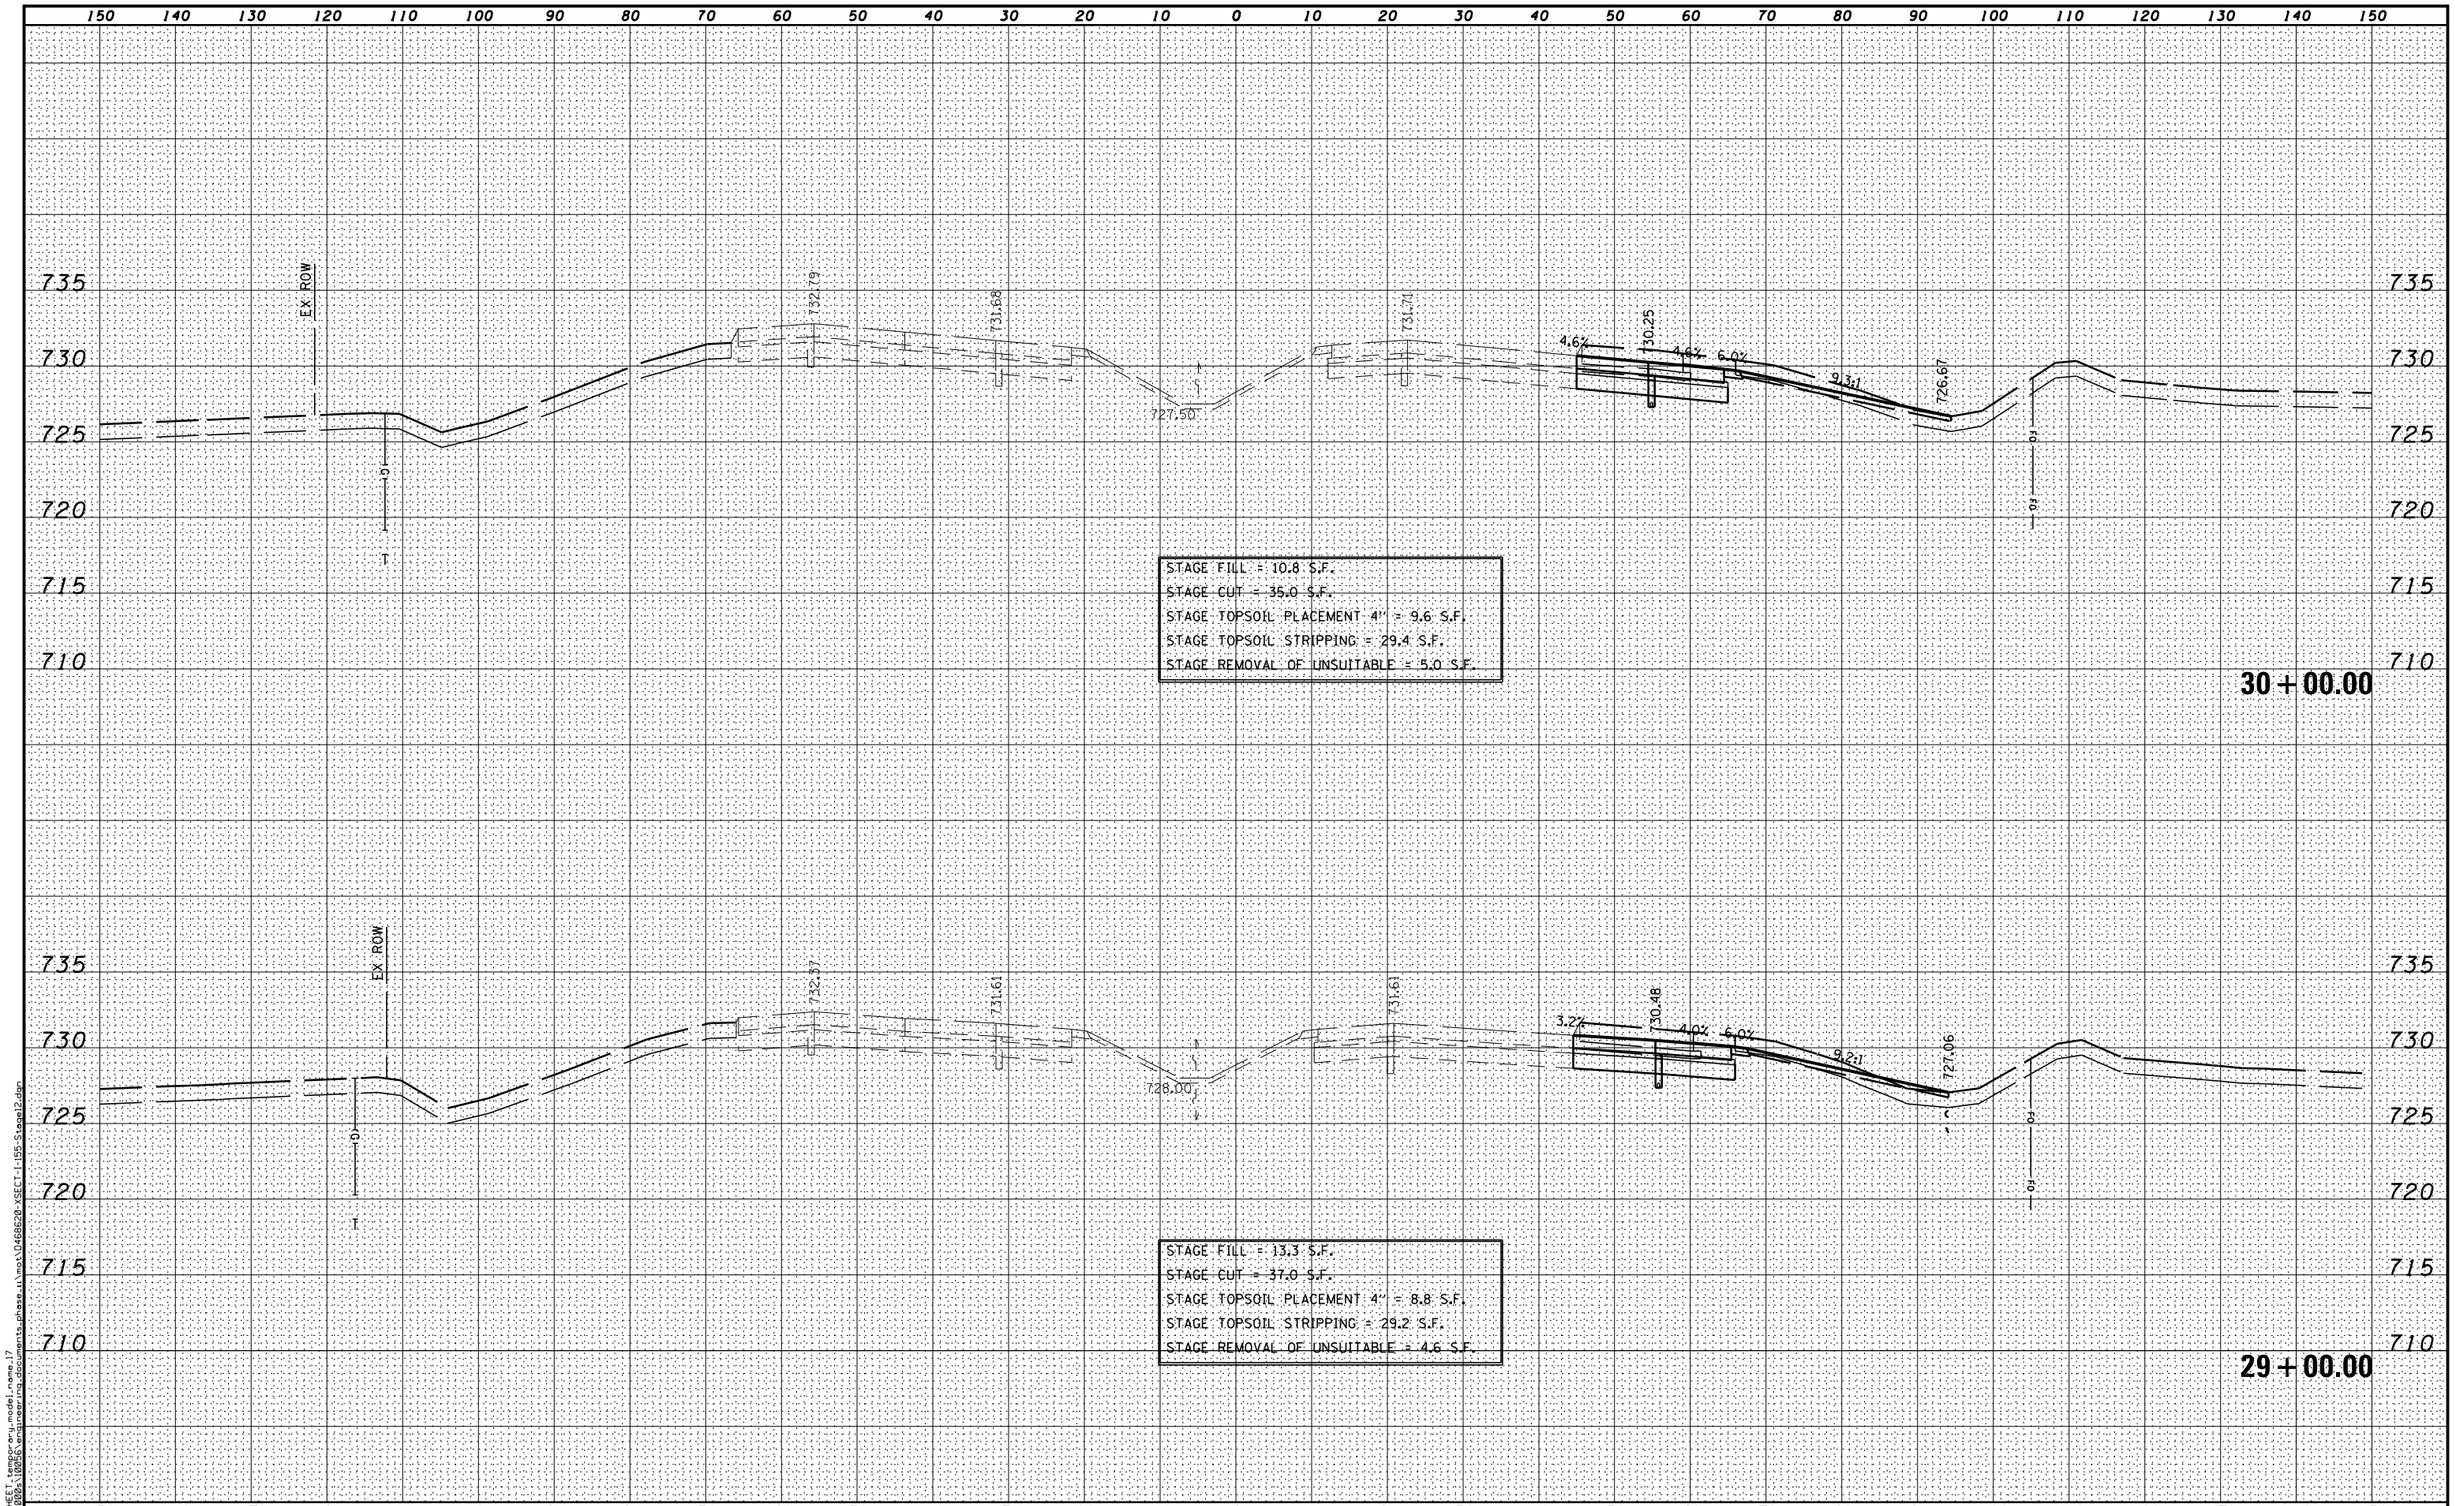

MODEL NAME=XS SHEET_jpangerm_model_name_17
DESIGN FILE=\\120206\projects\18250\project documents\phase_a\mot\D468620-XSECT-I-155-Stage12.dgn

FILE NAME = ...\D468620-XSECT-I-155-Stage12.dgn	DESIGNED -	REVISED -
	DRAWN -	REVISED -
USER NAME = eanderson	CHECKED -	REVISED -
PLOT DATE = 7/26/2012	DATE - JULY 20, 2012	REVISED -

benesch
engineers · scientists · planners

STATE OF ILLINOIS
DEPARTMENT OF TRANSPORTATION

MAINTENANCE OF TRAFFIC – STAGE 12
CROSS SECTIONS – I–155

SCALE: H 1"=10',V 1"=5' | SHEET NO. 17 OF 21 SHEETS | STA. 29+00.00 TO STA. 30+00.00

F.A.I. RTE.	SECTION	COUNTY	TOTAL SHEETS	SHEET NO.
•	90-[14R;(14HB-4,14,14HVB)BR]	TAZEWELL	2433	1116
		CONTRACT NO. 68620		
	ILLINOIS	FED. AID PROJECT		