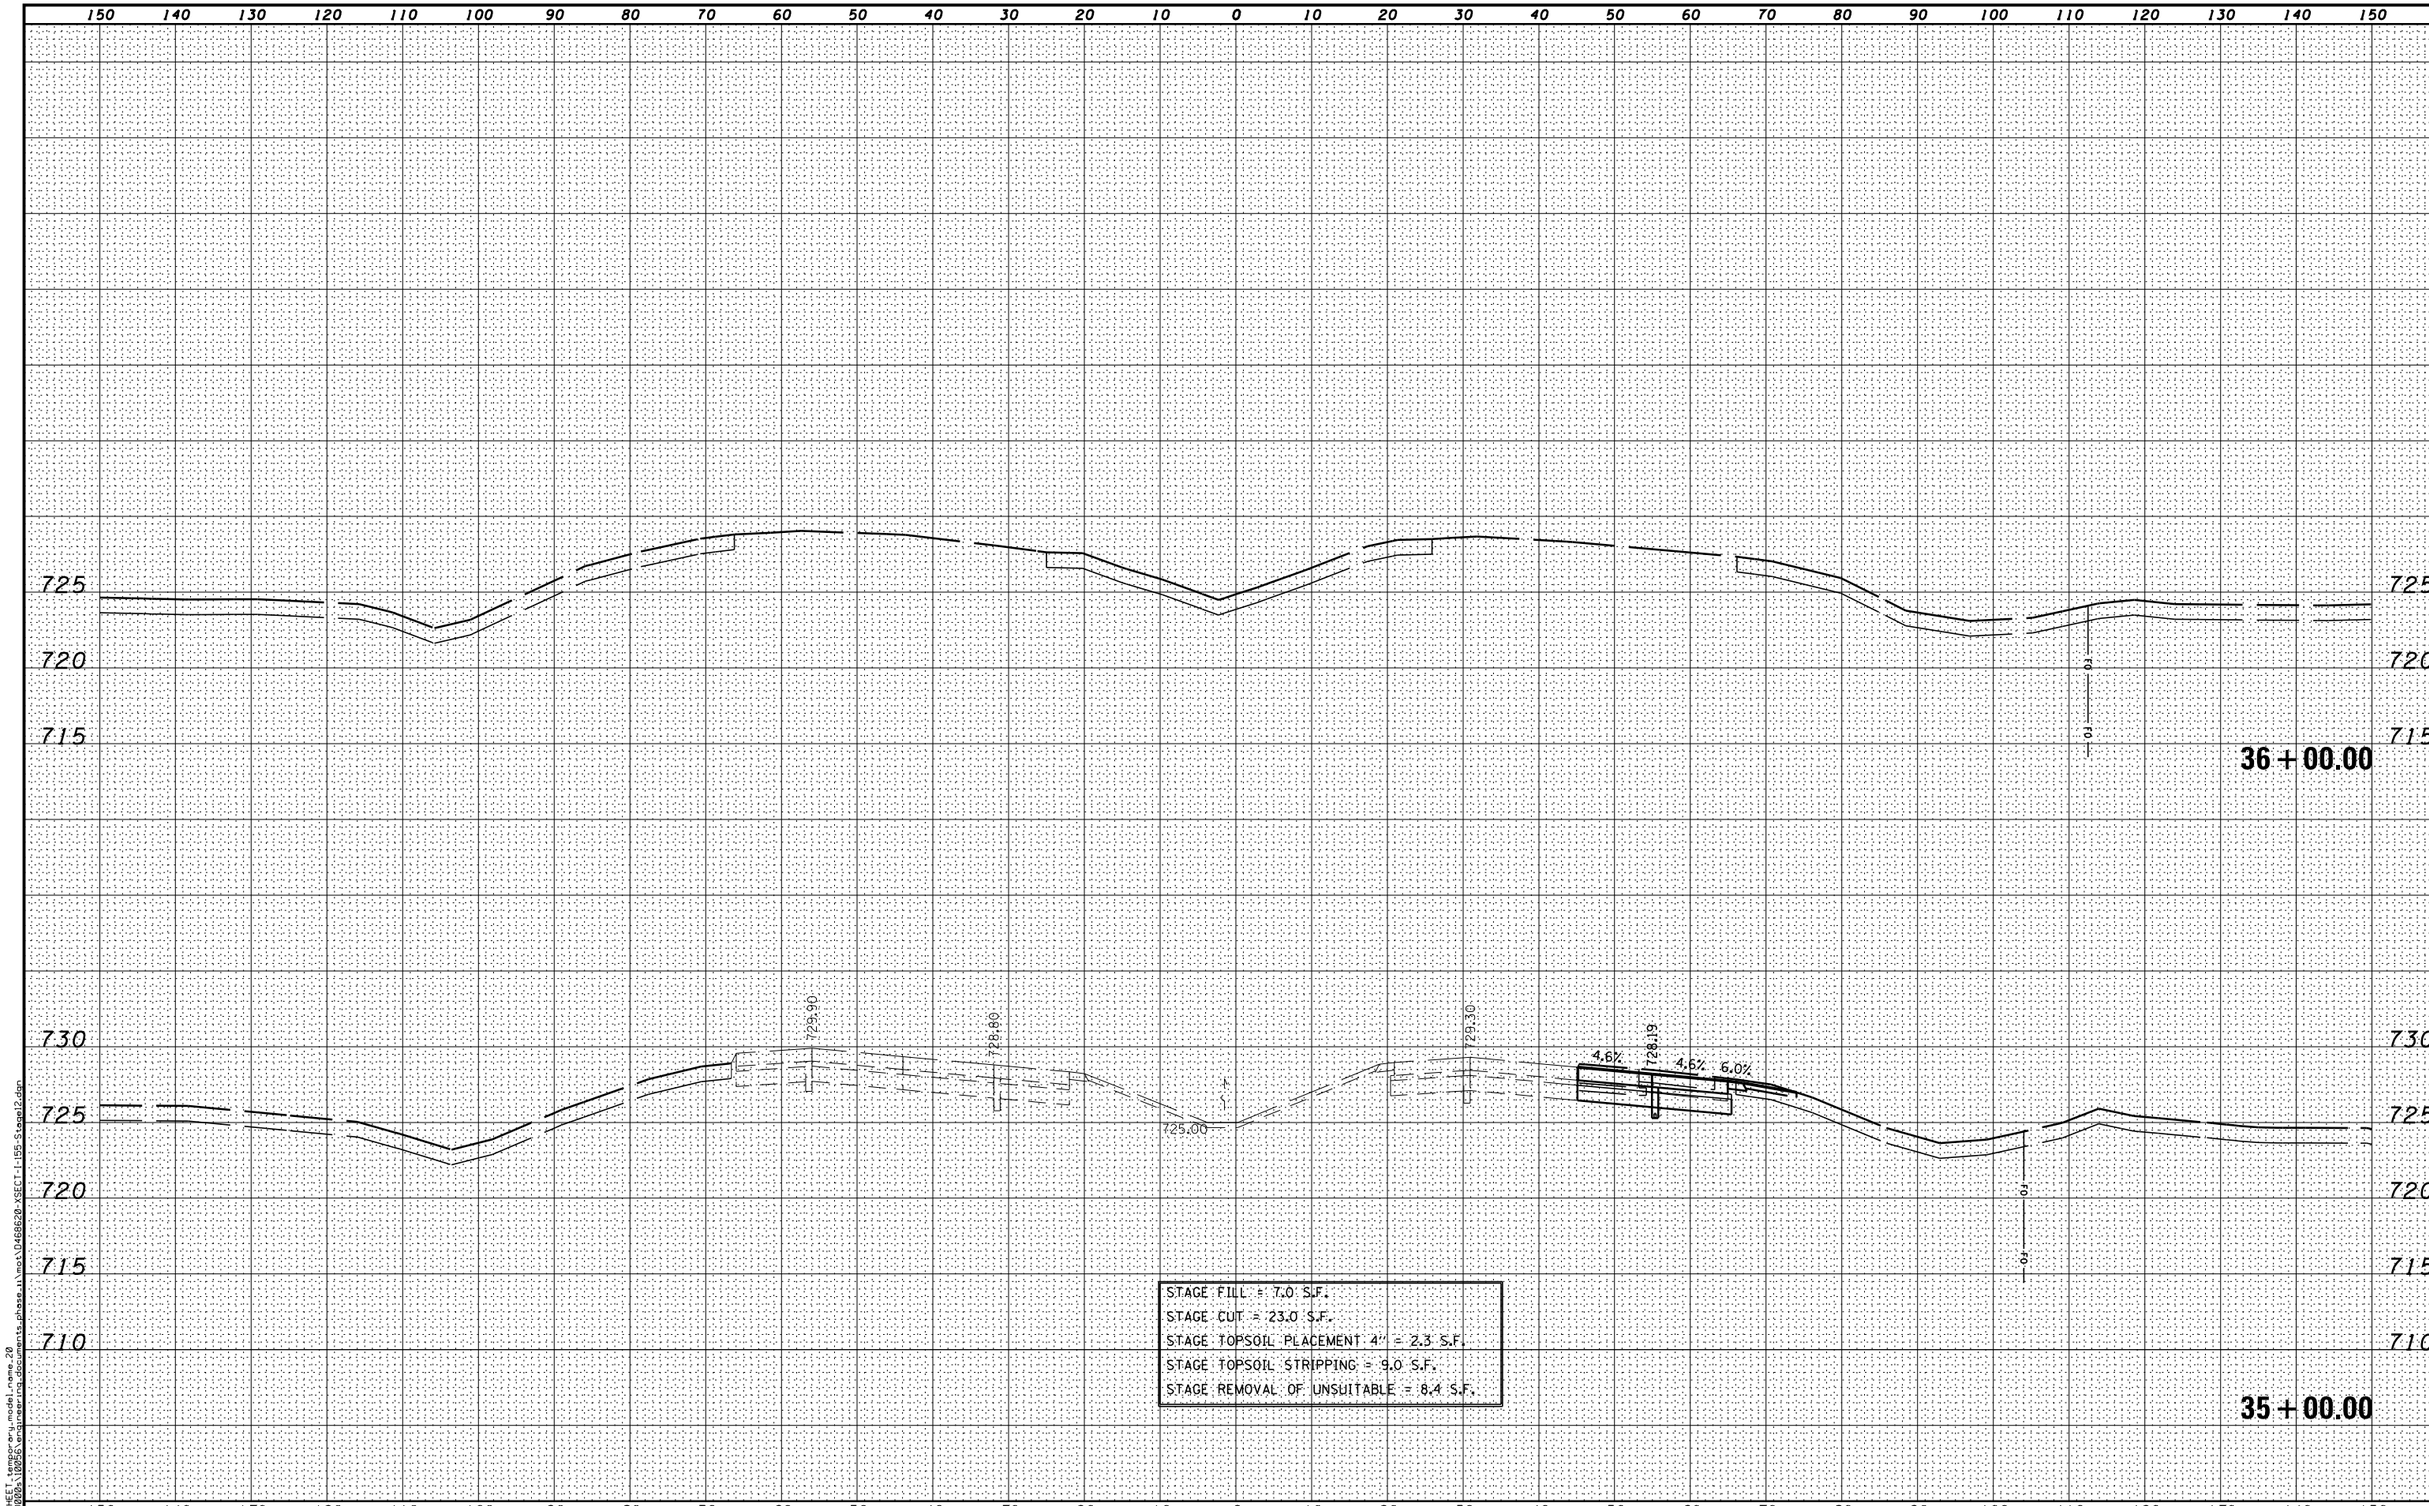

FILE NAME =	DESIGNED -	REVISED -	benesch engineers · scientists · planners	STATE OF ILLINOIS DEPARTMENT OF TRANSPORTATION	MAINTENANCE OF TRAFFIC – STAGE 12 CROSS SECTIONS – I-155	F.A.I. RTE.	SECTION	COUNTY	TOTAL SHEETS	SHEET NO.
...\D468620-XSECT-I-155-Stage12.dgn	DRAWN -	REVISED -				•	90-[14R;(14HB-4,14,14HVB)BR]	TAZEWELL	2433	1119
USER NAME = eanderson	CHECKED -	REVISED -						CONTRACT NO. 68620		
PLOT DATE = 7/26/2012	DATE - JULY 20, 2012	REVISED -			SCALE: H 1"=10',V 1"=5' SHEET NO. 20 OF 21 SHEETS STA. 35+00.00 TO STA. 36+00.00			ILLINOIS FED. AID PROJECT		

• 74 & 155