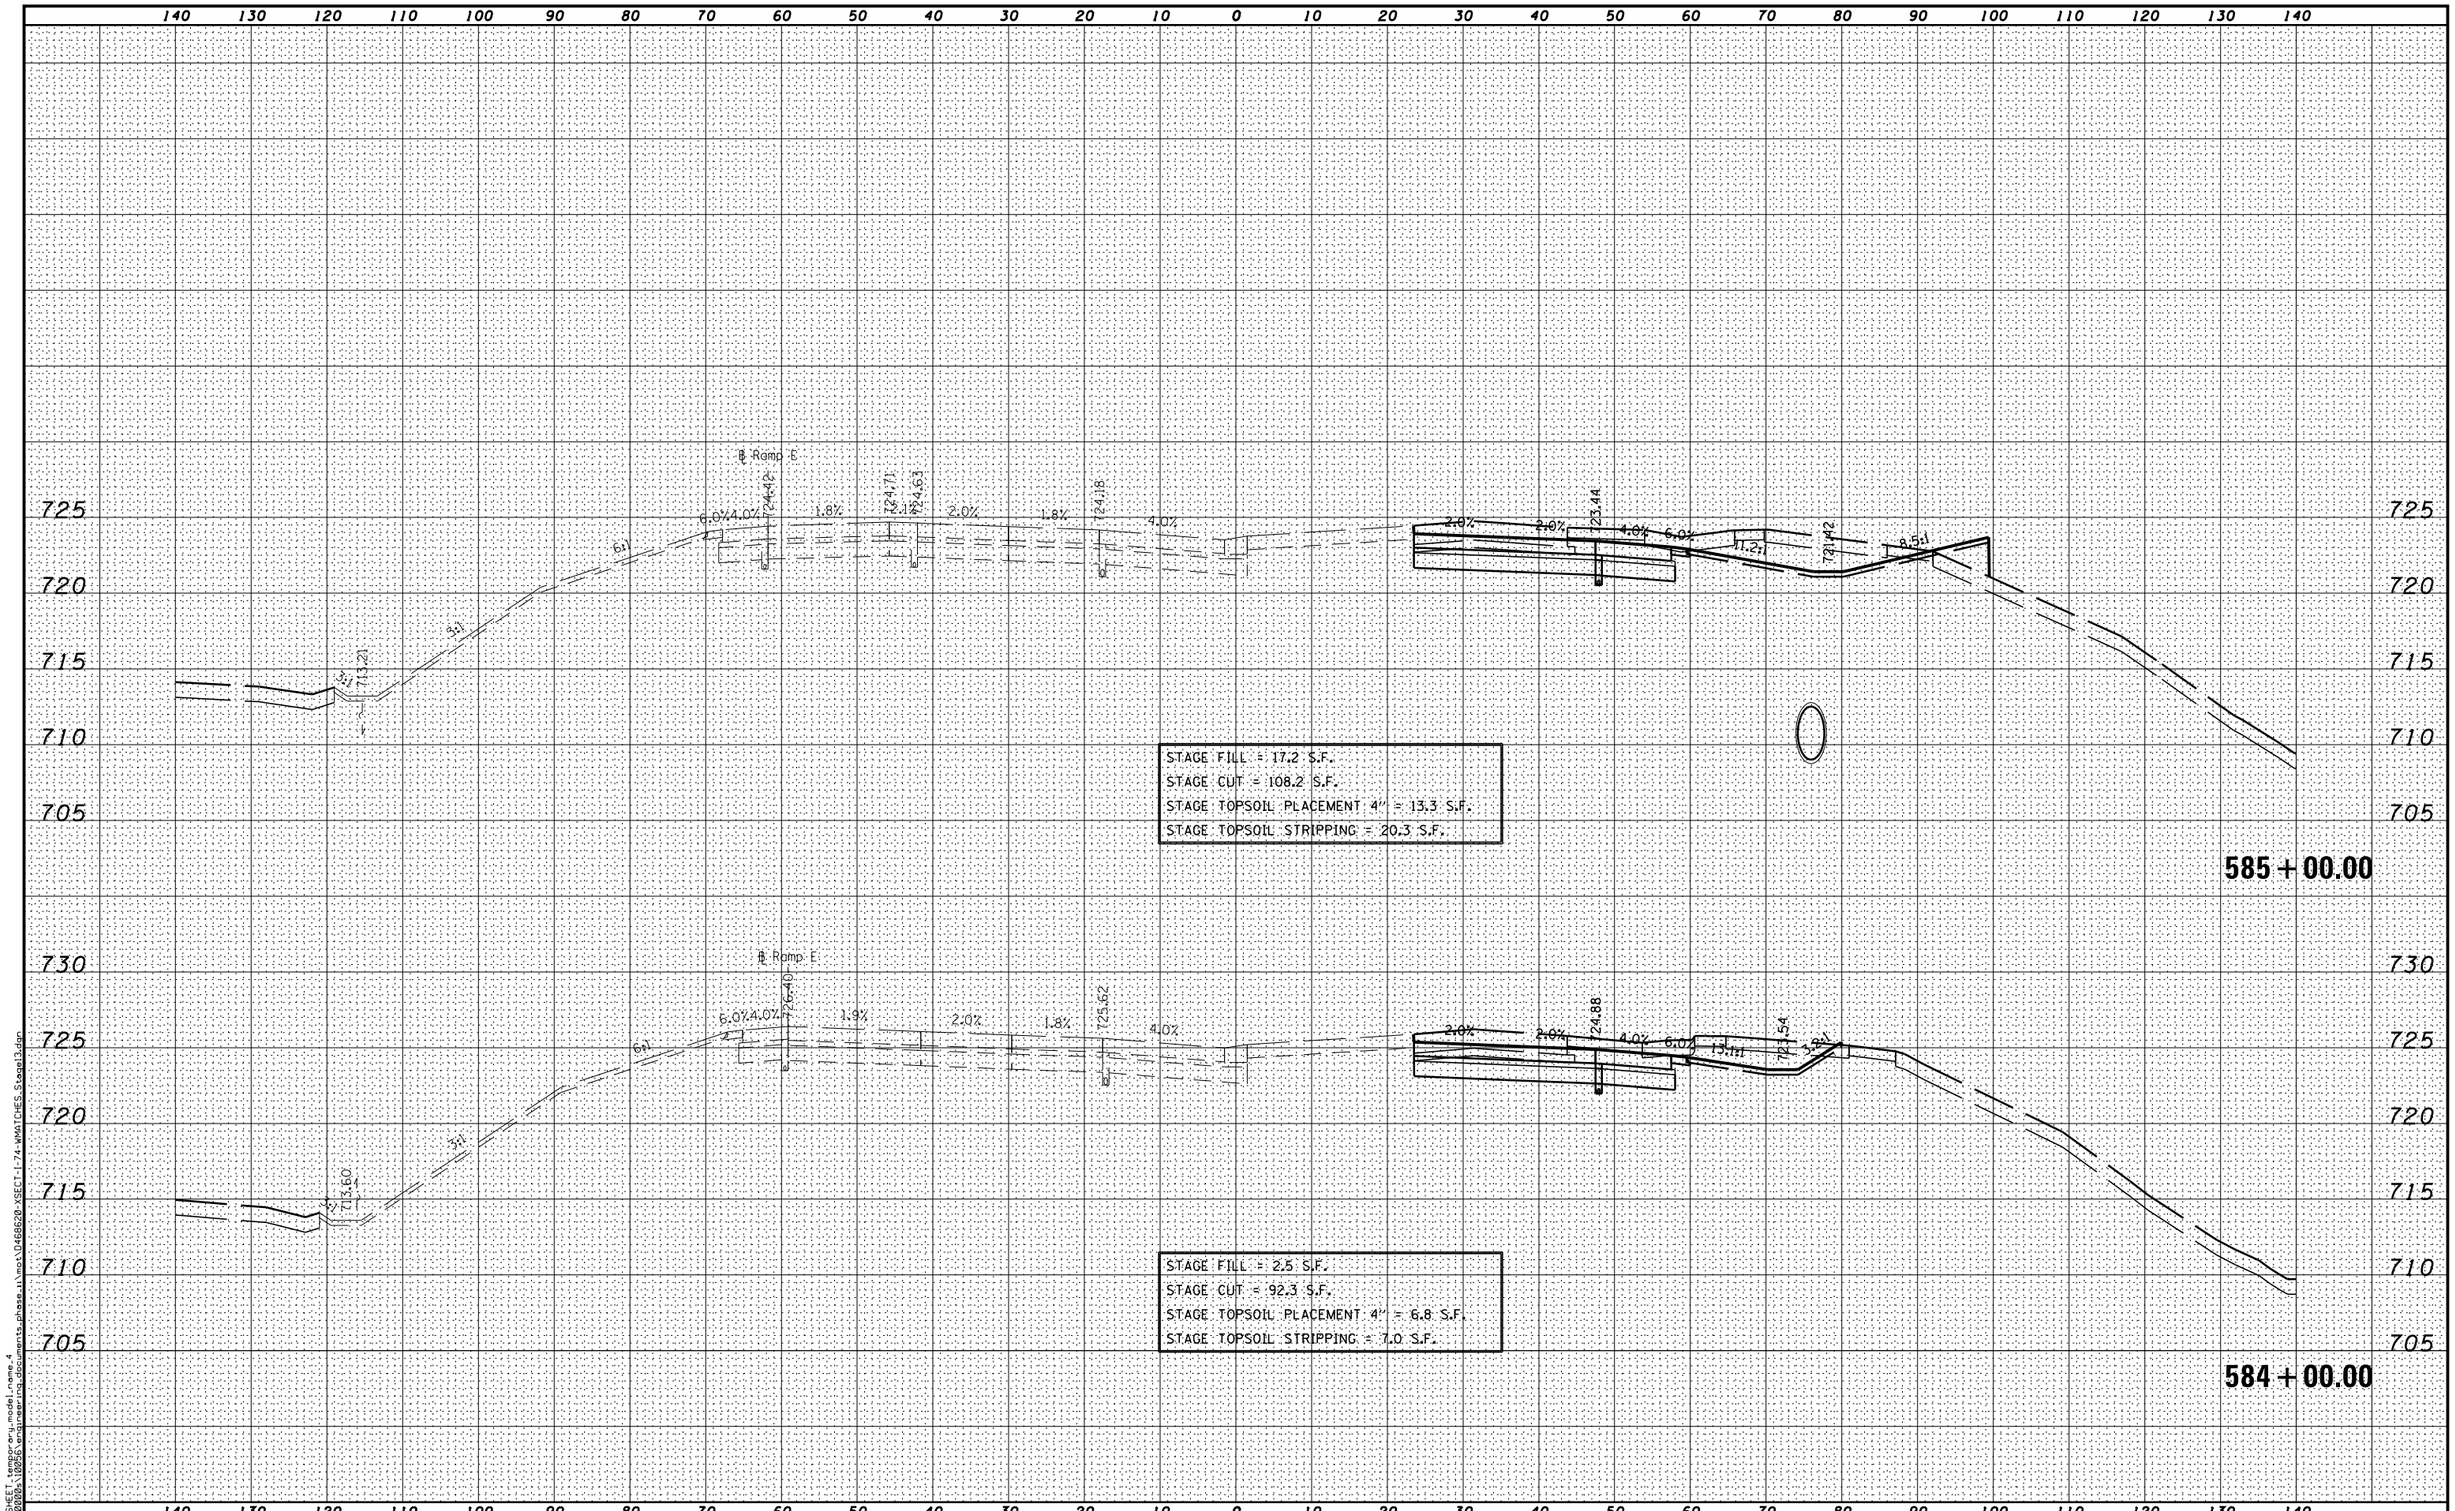

FILE NAME = ...\D468620-XSECT-I-74-WMATCHES_Stage13.dgn	DESIGNED -	REVISED -	STATE OF ILLINOIS DEPARTMENT OF TRANSPORTATION
USER NAME = eanderson	DRAWN -	REVISED -	MAINTENANCE OF TRAFFIC – STAGE 13 CROSS SECTIONS – I-74
PLOT DATE = 7/26/2012	CHECKED -	REVISED -	SCALE: H 1"=10',V 1"=5' | SHEET NO. 4 OF 17 SHEETS | STA. 584+00.00 TO STA. 585+00.00
	DATE - JULY 20, 2012	REVISED -	

benesch engineers · scientists · planners

F.A.I. RTE.	SECTION	COUNTY	TOTAL SHEETS	SHEET NO.
•	90-[14R;(14HB-4,14,14HVB)BR]	TAZEWELL	2433	1206
		CONTRACT NO. 68620		
	ILLINOIS FED. AID PROJECT			

• 74 & 155

MODEL NAME:XS_SHEET_engineering_model-name_4
DESIGN FILE:x:\10000s\10065\engineering\documents_phase_a\mot\D468620-XSECT-I-74-WMATCHES_Stage13.dgn