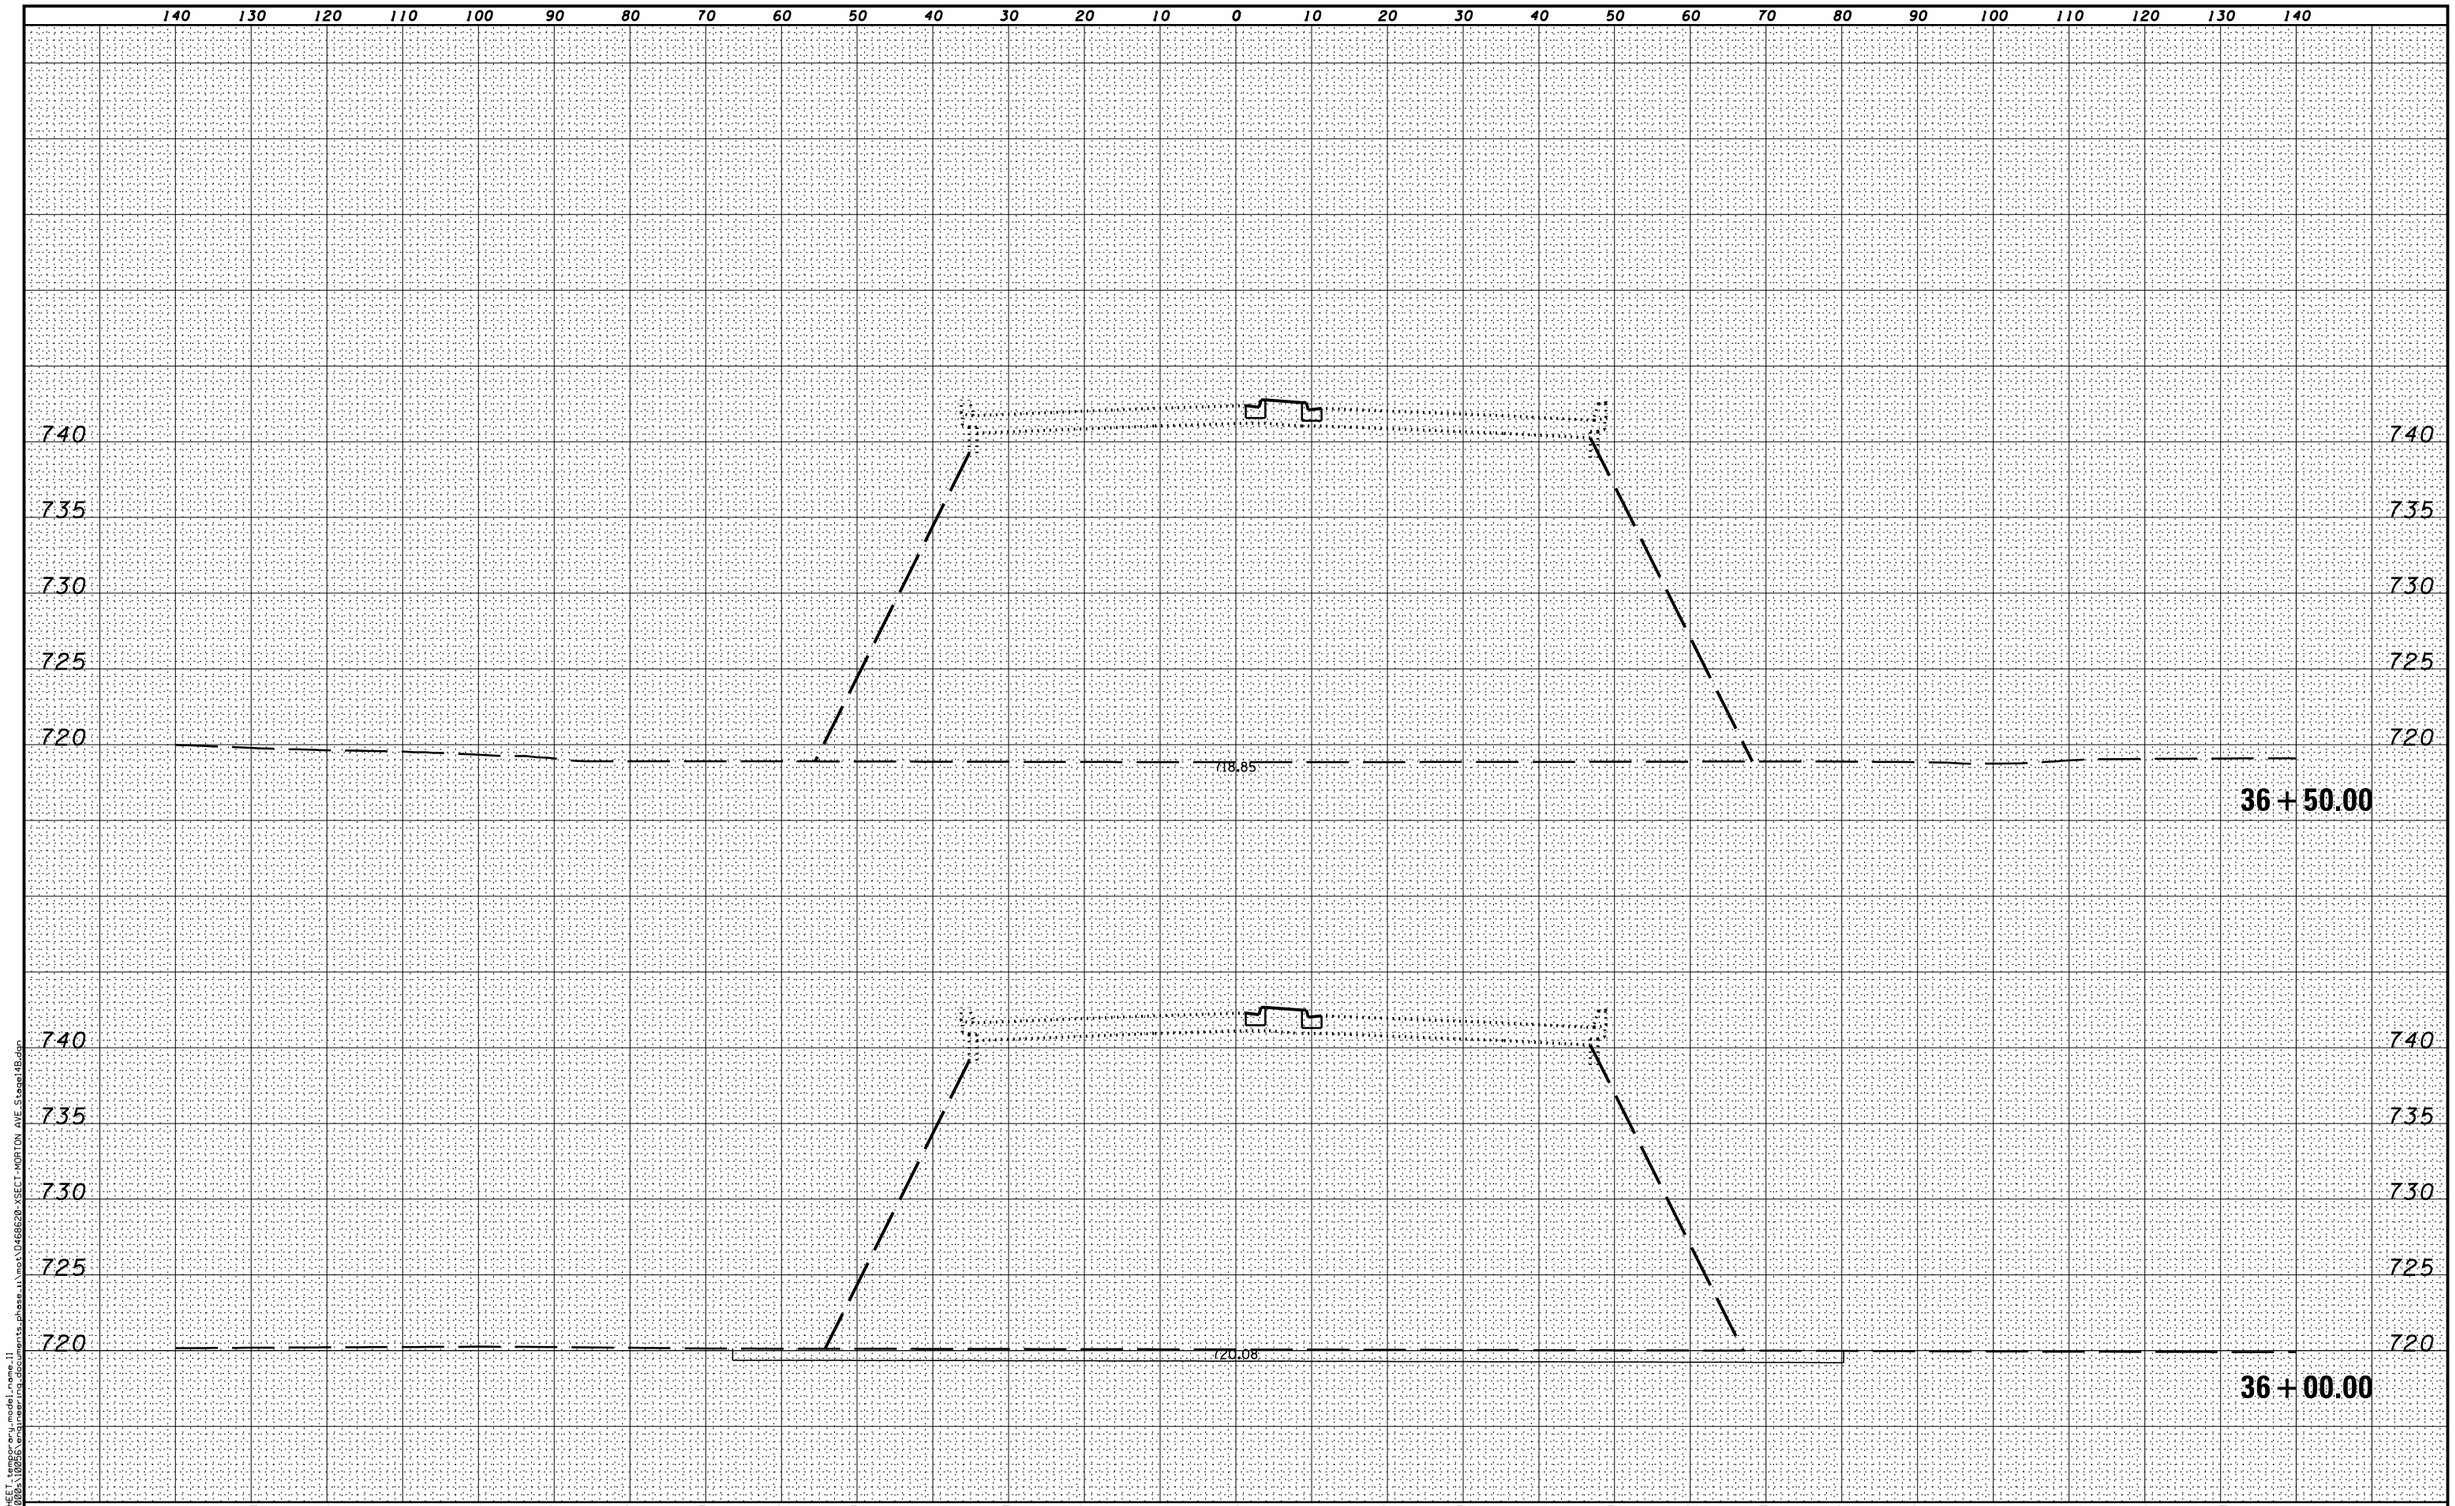

MODEL NAME: XS_SHEET_temporary_model_name_11
DESIGN FILE: I:\10000s\10056\engineering_documents_phase_ii\mot\D468620-XSECT-MORTON AVE_Stage14B.dgn

FILE NAME =	DESIGNED -	REVISED -
...\D468620-XSECT-MORTON AVE_Stage14B.dgn	DRAWN -	REVISED -
USER NAME = eanderson	CHECKED -	REVISED -
PLOT DATE = 7/26/2012	DATE - JULY 20, 2012	REVISED -

benesch
engineers · scientists · planners

STATE OF ILLINOIS
DEPARTMENT OF TRANSPORTATION

MAINTENANCE OF TRAFFIC – STAGE 14B
CROSS SECTIONS – MORTON AVE

SCALE: H 1"=10', V 1"=5' | SHEET NO. 11 OF 20 SHEETS | STA. 36+00.00 TO STA. 36+50.00

F.A.I. RTE.	SECTION	COUNTY	TOTAL SHEETS	SHEET NO.
•	90-[14R;(14HB-4,14,14HVB)BR]	TAZEWELL	2433	1308f

CONTRACT NO. 68620

ILLINOIS FED. AID PROJECT

• 74 & 155