SEE I-155 DRAINAGE PLANS FOR ADDITIONAL INFORMATION

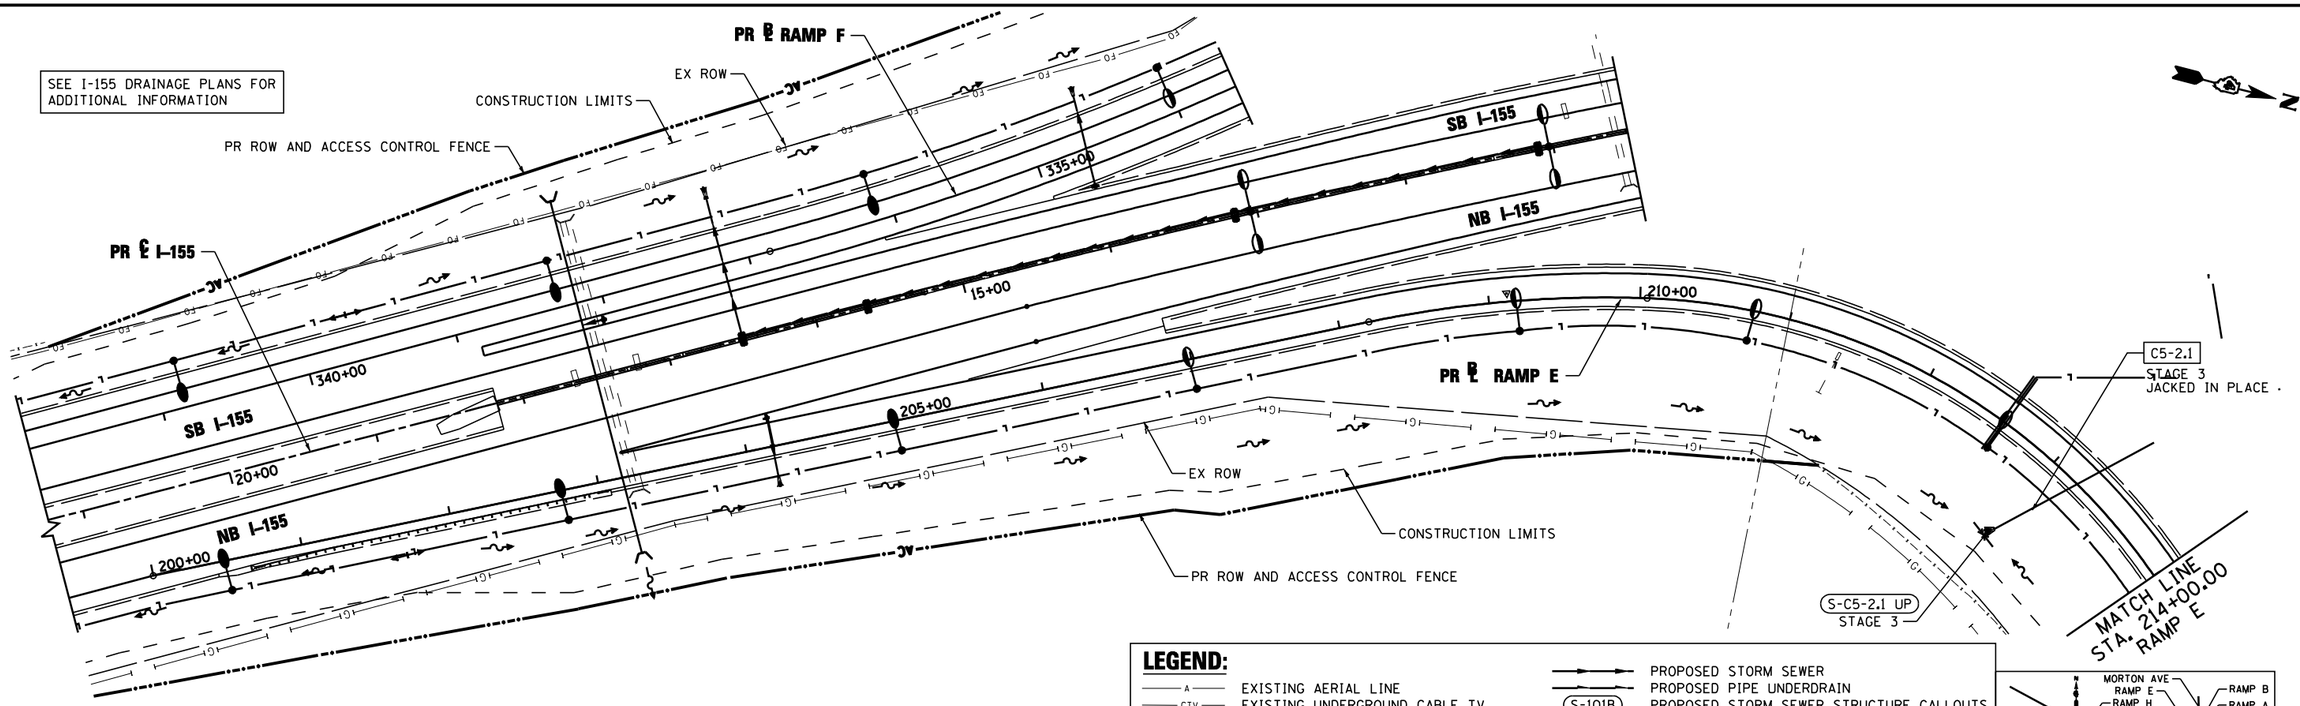

LEGEND:

A	EXISTING AERIAL LINE
CTV	EXISTING UNDERGROUND CABLE TV
E	EXISTING UNDERGROUND ELECTRIC
FO	EXISTING UNDERGROUND FIBER OPTIC
G	EXISTING UNDERGROUND GAS LINE
S	EXISTING UNDERGROUND SANITARY SEWER
T	EXISTING UNDERGROUND TELEPHONE
W	EXISTING UNDERGROUND WATER
	PROPOSED STORM SEWER
	PROPOSED PIPE UNDERDRAIN
S-101B	PROPOSED STORM SEWER STRUCTURE CALLOUTS
P-101	PROPOSED STORM SEWER PIPE CALLOUTS
	SAG
	SUMMIT
	DITCH
	SWALE
	MANHOLE

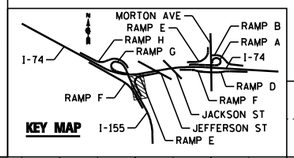

PLAN — SURVEYED / PLOTTED / CROSS CHECKED / R/W NOTED / STRUCTURE NOTATNS CHKD — DATE / BY — NOTE BOOK — NO.

PROFILE — SURVEYED / PLOTTED / CROSS CHECKED / R/W NOTED / STRUCTURE NOTATNS CHKD — DATE / BY — NOTE BOOK — NO.

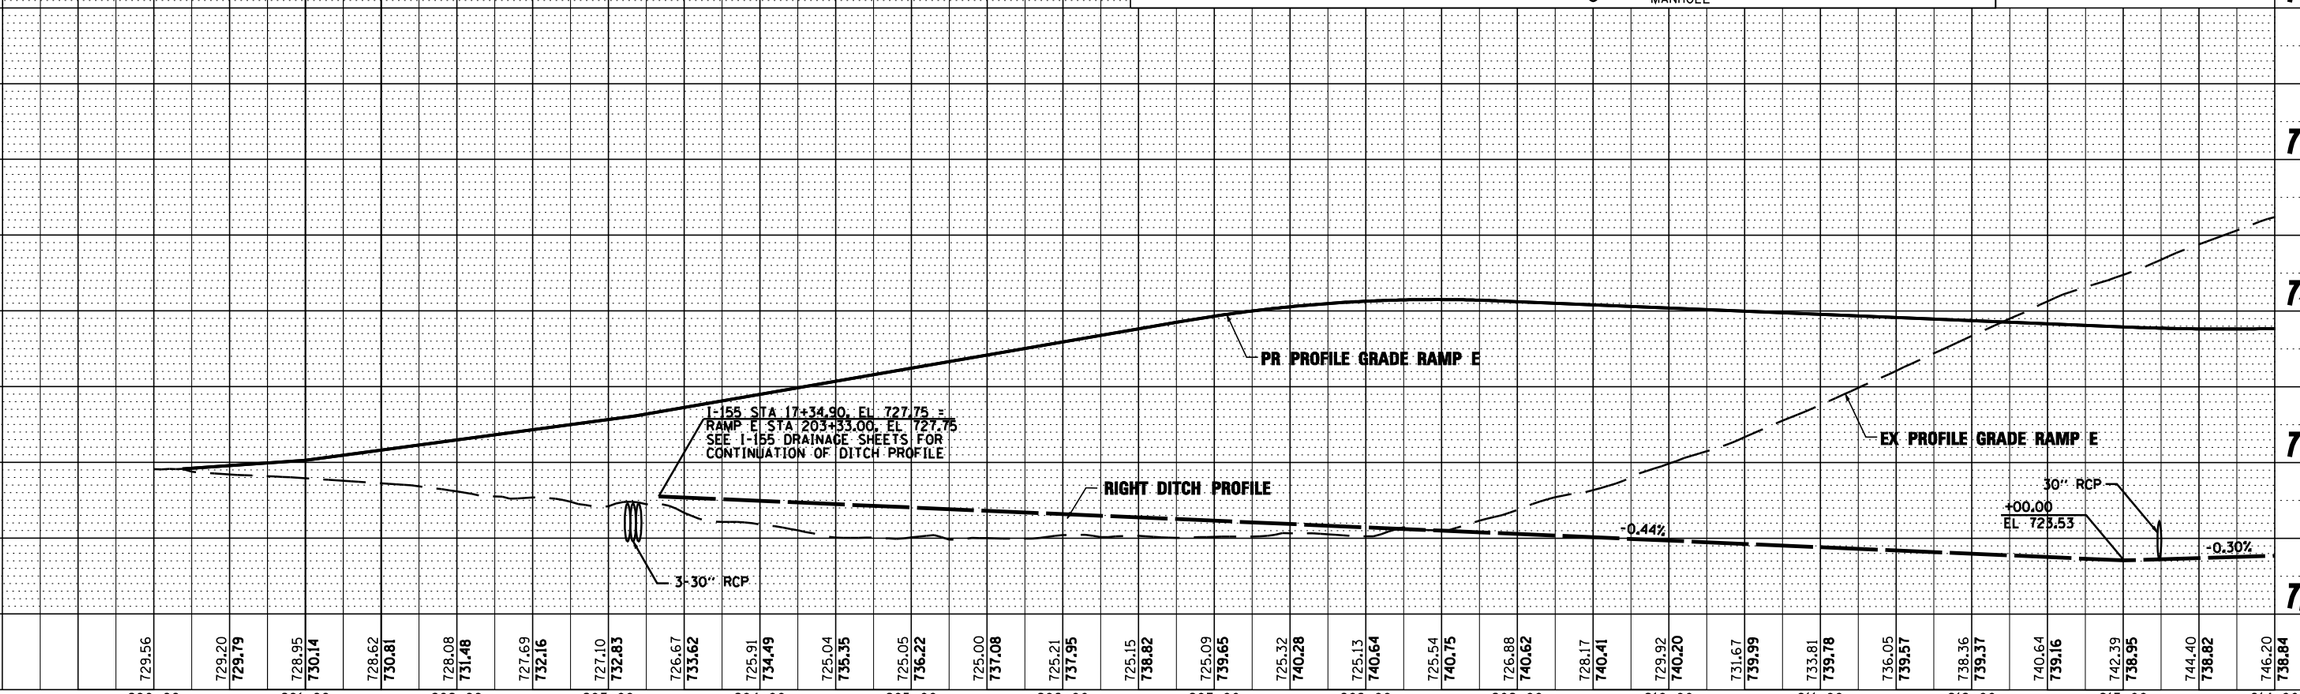

FILE NAME = ...\D468620-sht-I-155-RampE-MOTdrainl2.dgn	DESIGNED - WLS	REVISED -
	DRAWN - I S	REVISED -
USER NAME = toddblank	CHECKED - JNR	REVISED -
PLOT DATE = 7/17/2012	DATE - JULY 20, 2012	REVISED -

benesch engineers · scientists · planners

STATE OF ILLINOIS
DEPARTMENT OF TRANSPORTATION

I-155 RAMP E DRAINAGE STAGING PLAN

SCALE: | SHEET NO. 13 OF 18 SHEETS | STA. | TO STA.

F.A.I. RTE.	SECTION	COUNTY	TOTAL SHEETS	SHEET NO.
•	90-[14R;(14HB-4,14,14HVB)BR]	TAZEWELL	2433	1321
		CONTRACT NO. 68620		
	ILLINOIS FED. AID PROJECT			