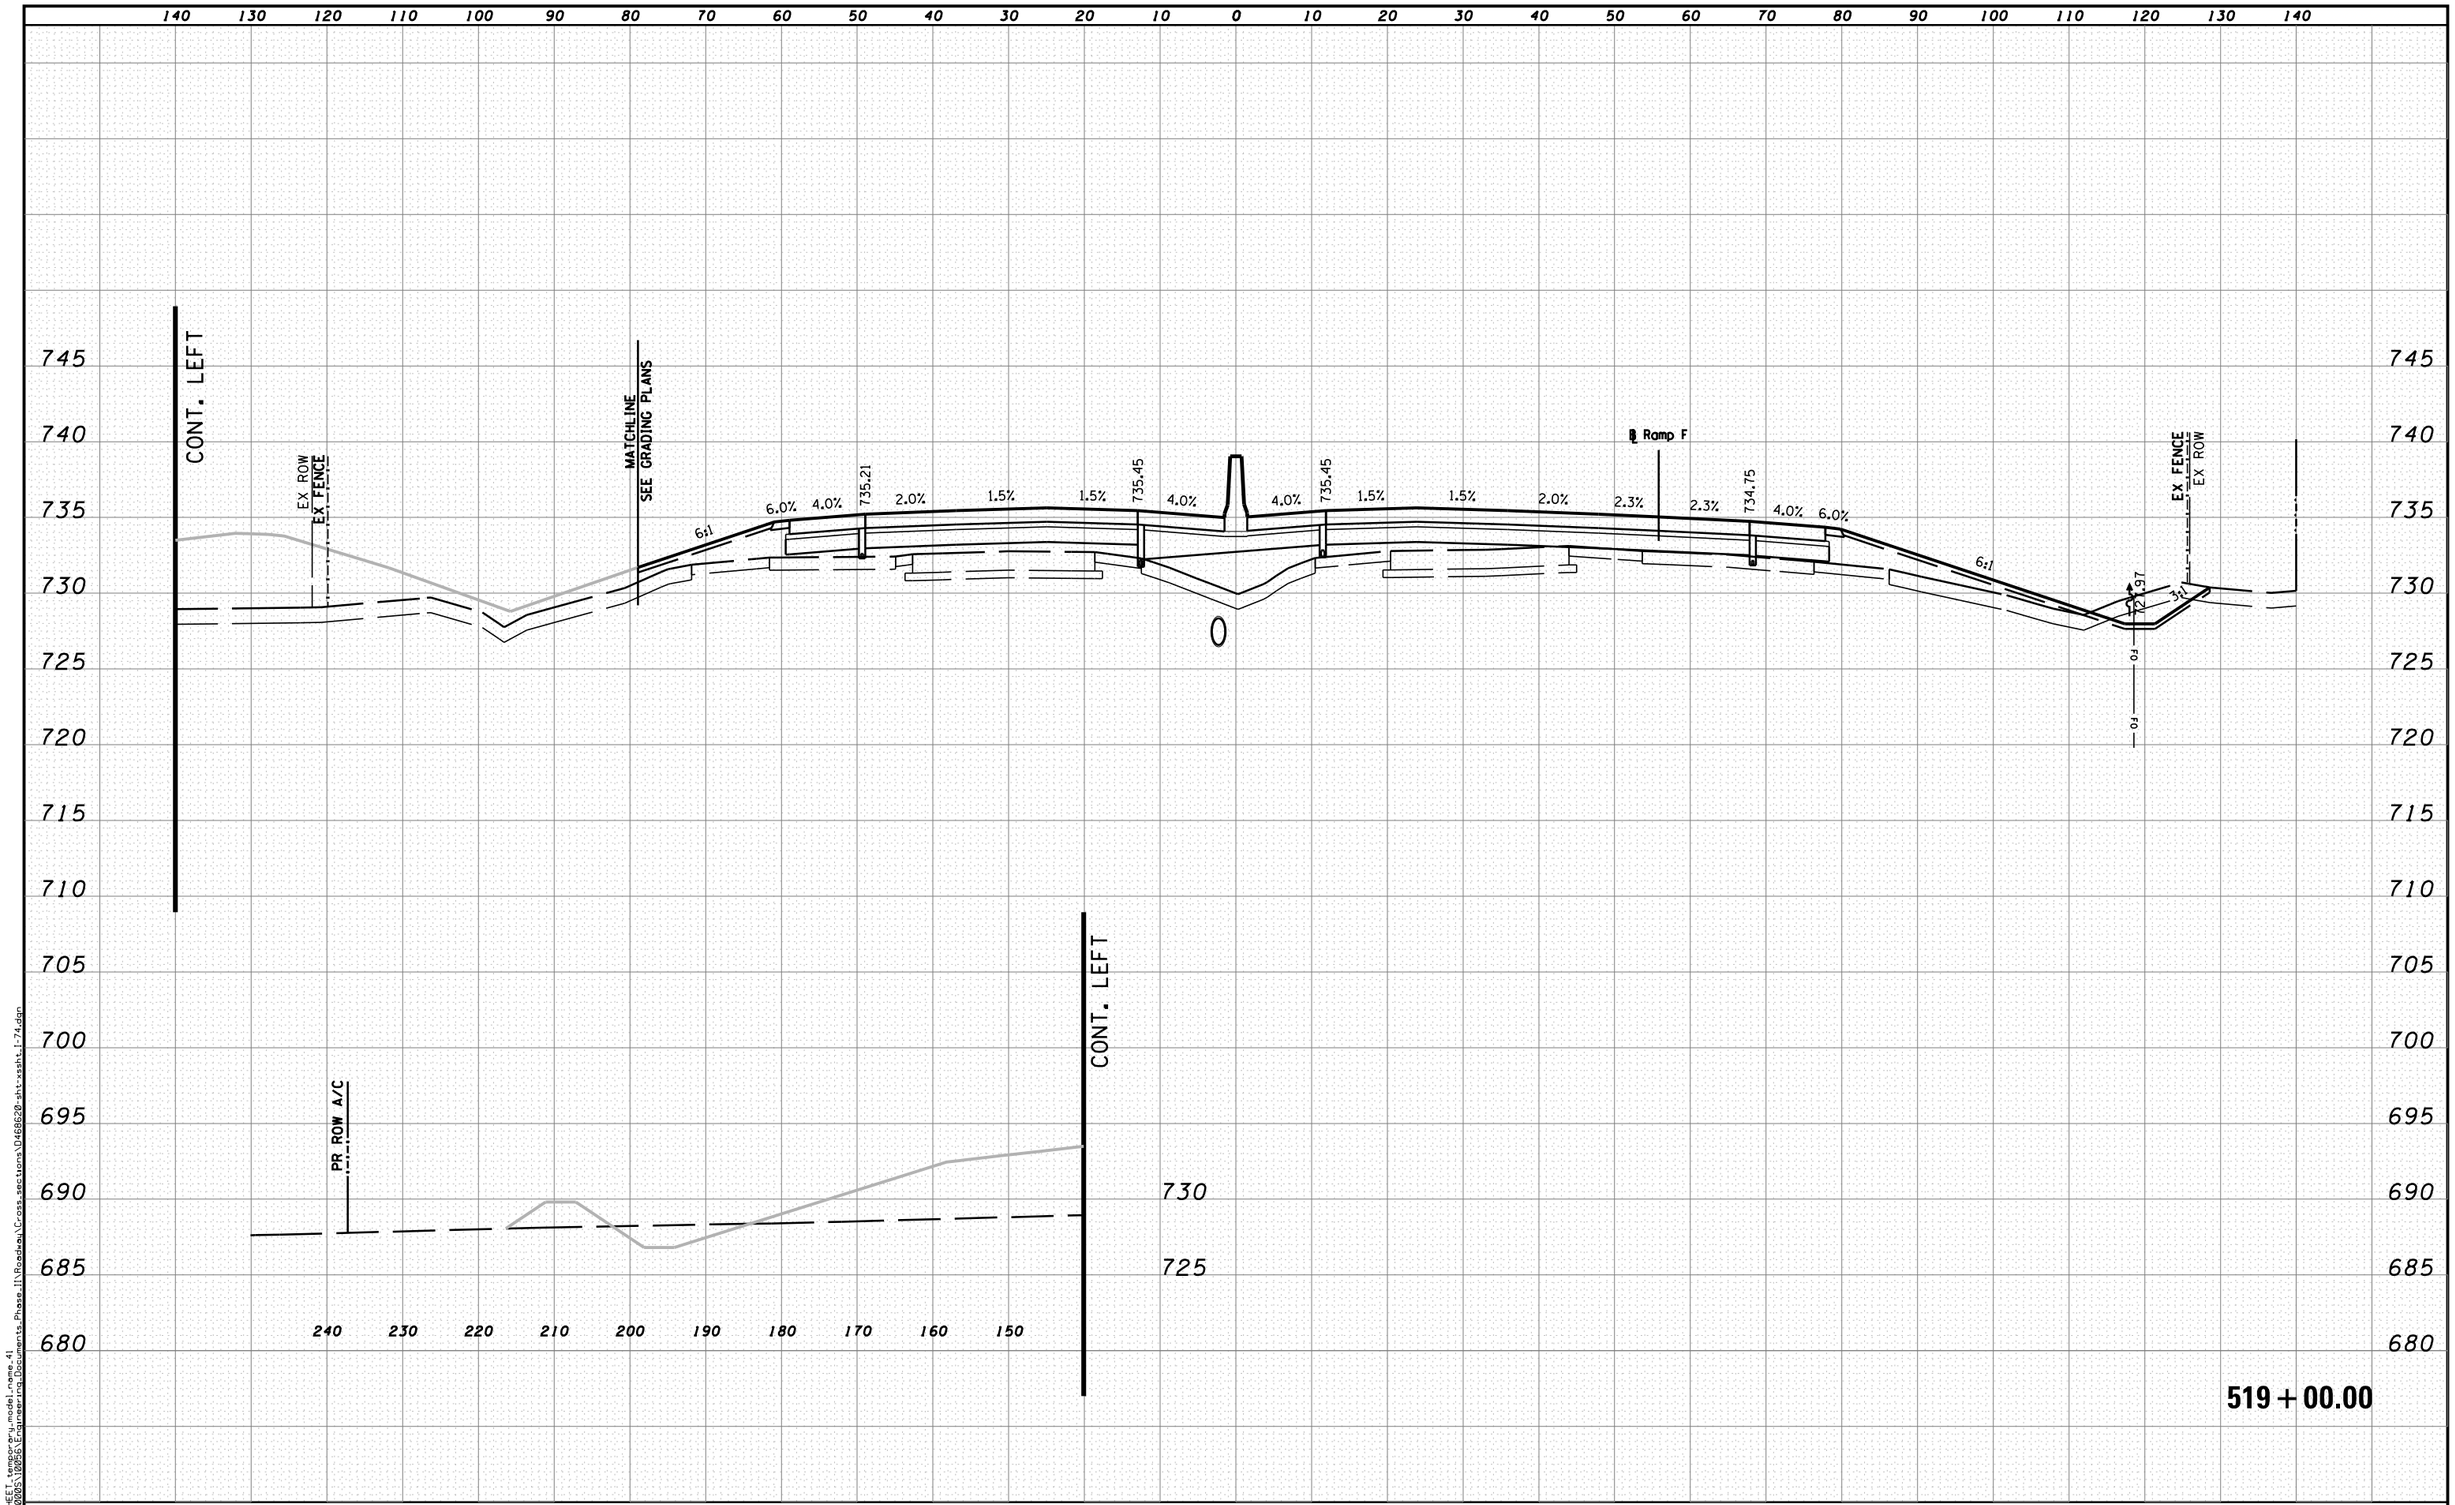

FILE NAME =	DESIGNED - BH	REVISED -	
...\D468620-sht-xssht_I-74.dgn	DRAWN - MAC	REVISED -	
USER NAME = tblank	CHECKED - JNR	REVISED -	
PLOT DATE = 7/19/2012	DATE - JULY 20, 2012	REVISED -	

benesch
engineers · scientists · planners

STATE OF ILLINOIS
DEPARTMENT OF TRANSPORTATION

CROSS SECTIONS I-74

SCALE: H 1"=10', V 1"=5' | SHEET NO. 41 OF 144 SHEETS | STA. 519+00.00 TO STA. 519+00.00

F.A.I. RTE.	SECTION	COUNTY	TOTAL SHEETS	SHEET NO.
•	90-[14R;(14HB-4,14,14HVB)BR]	TAZEWELL	2433	2186

CONTRACT NO. 68620

ILLINOIS FED. AID PROJECT

• 74 & 155

MODEL NAME: XS_SHEET_temporary_model_name_41
DESIGN FILE: X:\10000S\10056\Engineering_Documents_Phase_II\Roadway\Cross_sections\D468620-sht-xssht_I-74.dgn