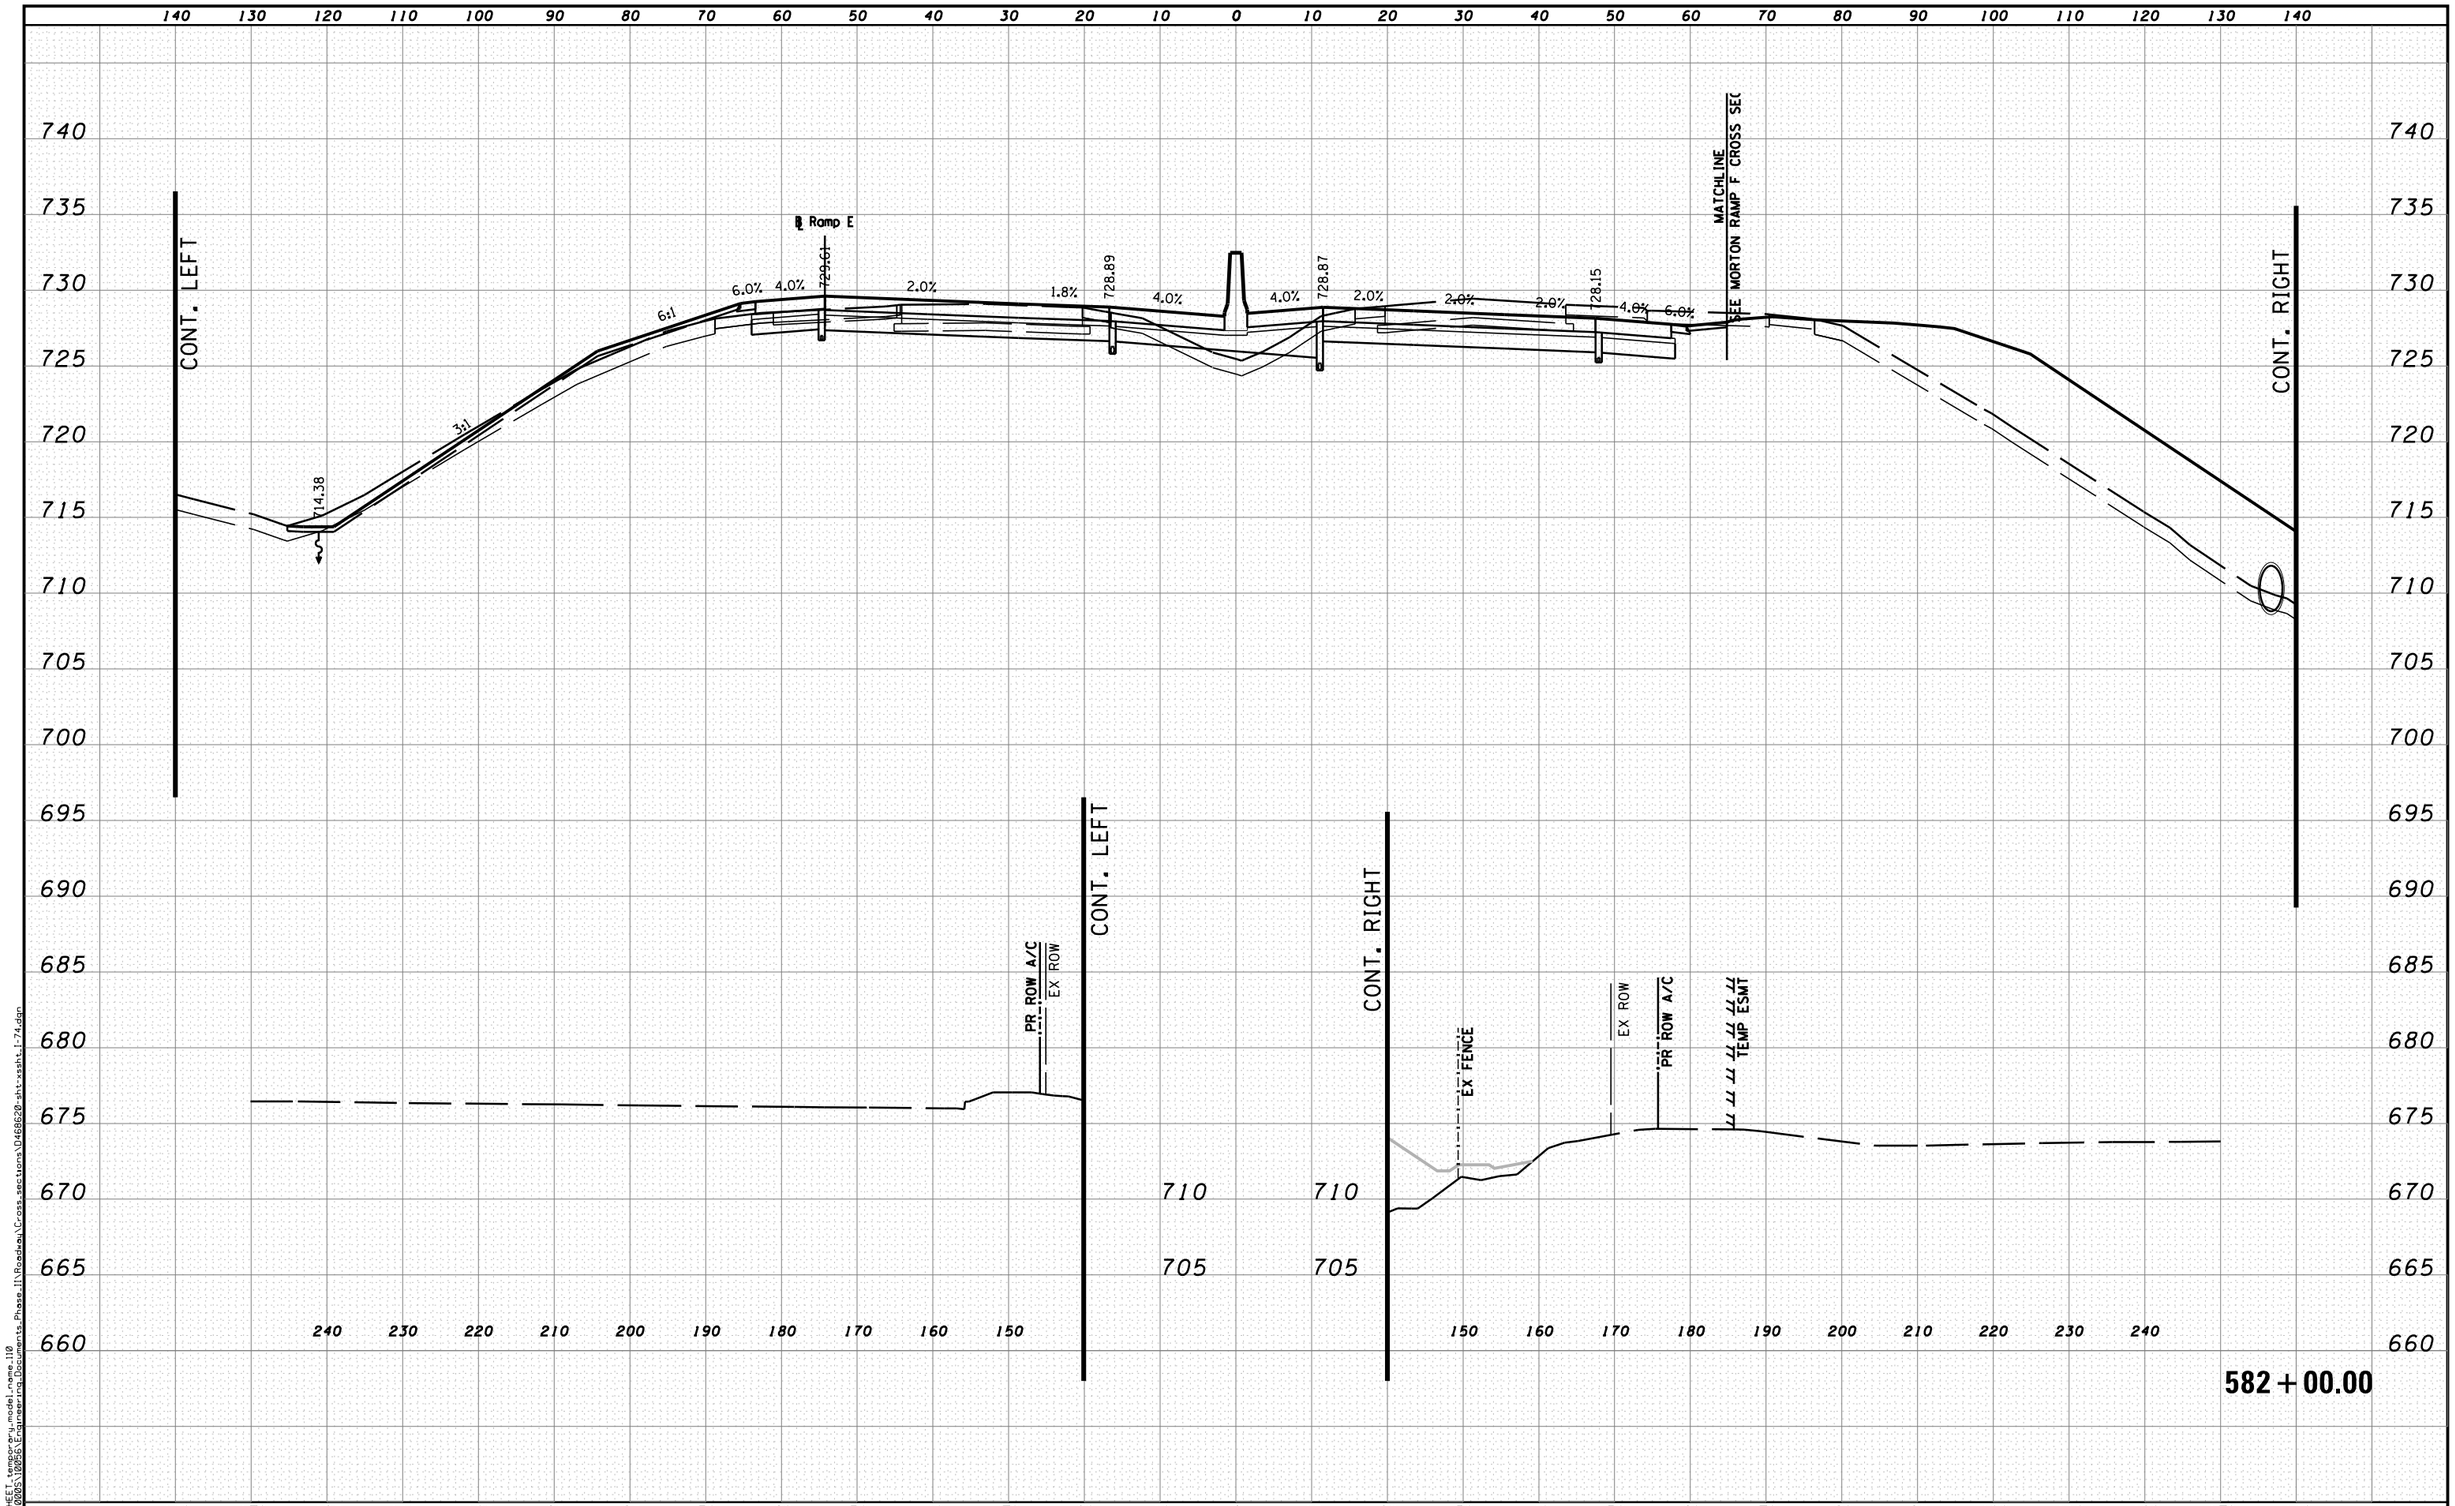


| | | | | | | | | | | | |
|---|---|---|---|---|---|---|---|---|---|---|---|
| FILE NAME = | DESIGNED - BH | REVISED - | benesch engineers · scientists · planners | STATE OF ILLINOIS DEPARTMENT OF TRANSPORTATION | CROSS SECTIONS I-74 | F.A.I. RTE. | SECTION | COUNTY | TOTAL SHEETS | SHEET NO. |
| ...\D468620-sht-xssht_I-74.dgn | DRAWN - MAC | REVISED - | | | | • | 90-[14R;(14HB-4,14,14HVB)BR] | TAZEWELL | 2433 | 2255 |
| USER NAME = tblank | CHECKED - JNR | REVISED - | | | | | | CONTRACT NO. 68620 | | |
| PLOT DATE = 7/19/2012 | DATE - JULY 20, 2012 | REVISED - | | | SCALE: H 1"=10', V 1"=5' SHEET NO. 110 OF 144 SHEETS STA. 582+00.00 TO STA. 582+00.00 | | | ILLINOIS FED. AID PROJECT | | |

MODEL NAME = XS_SHEET_temporary_model_name_110
DESIGN FILE = X:\10006\10056\Engineering_Documents_Phase_II\Roadway\Cross_sections\D468620-sht-xssht_I-74.dgn

• 74 & 155