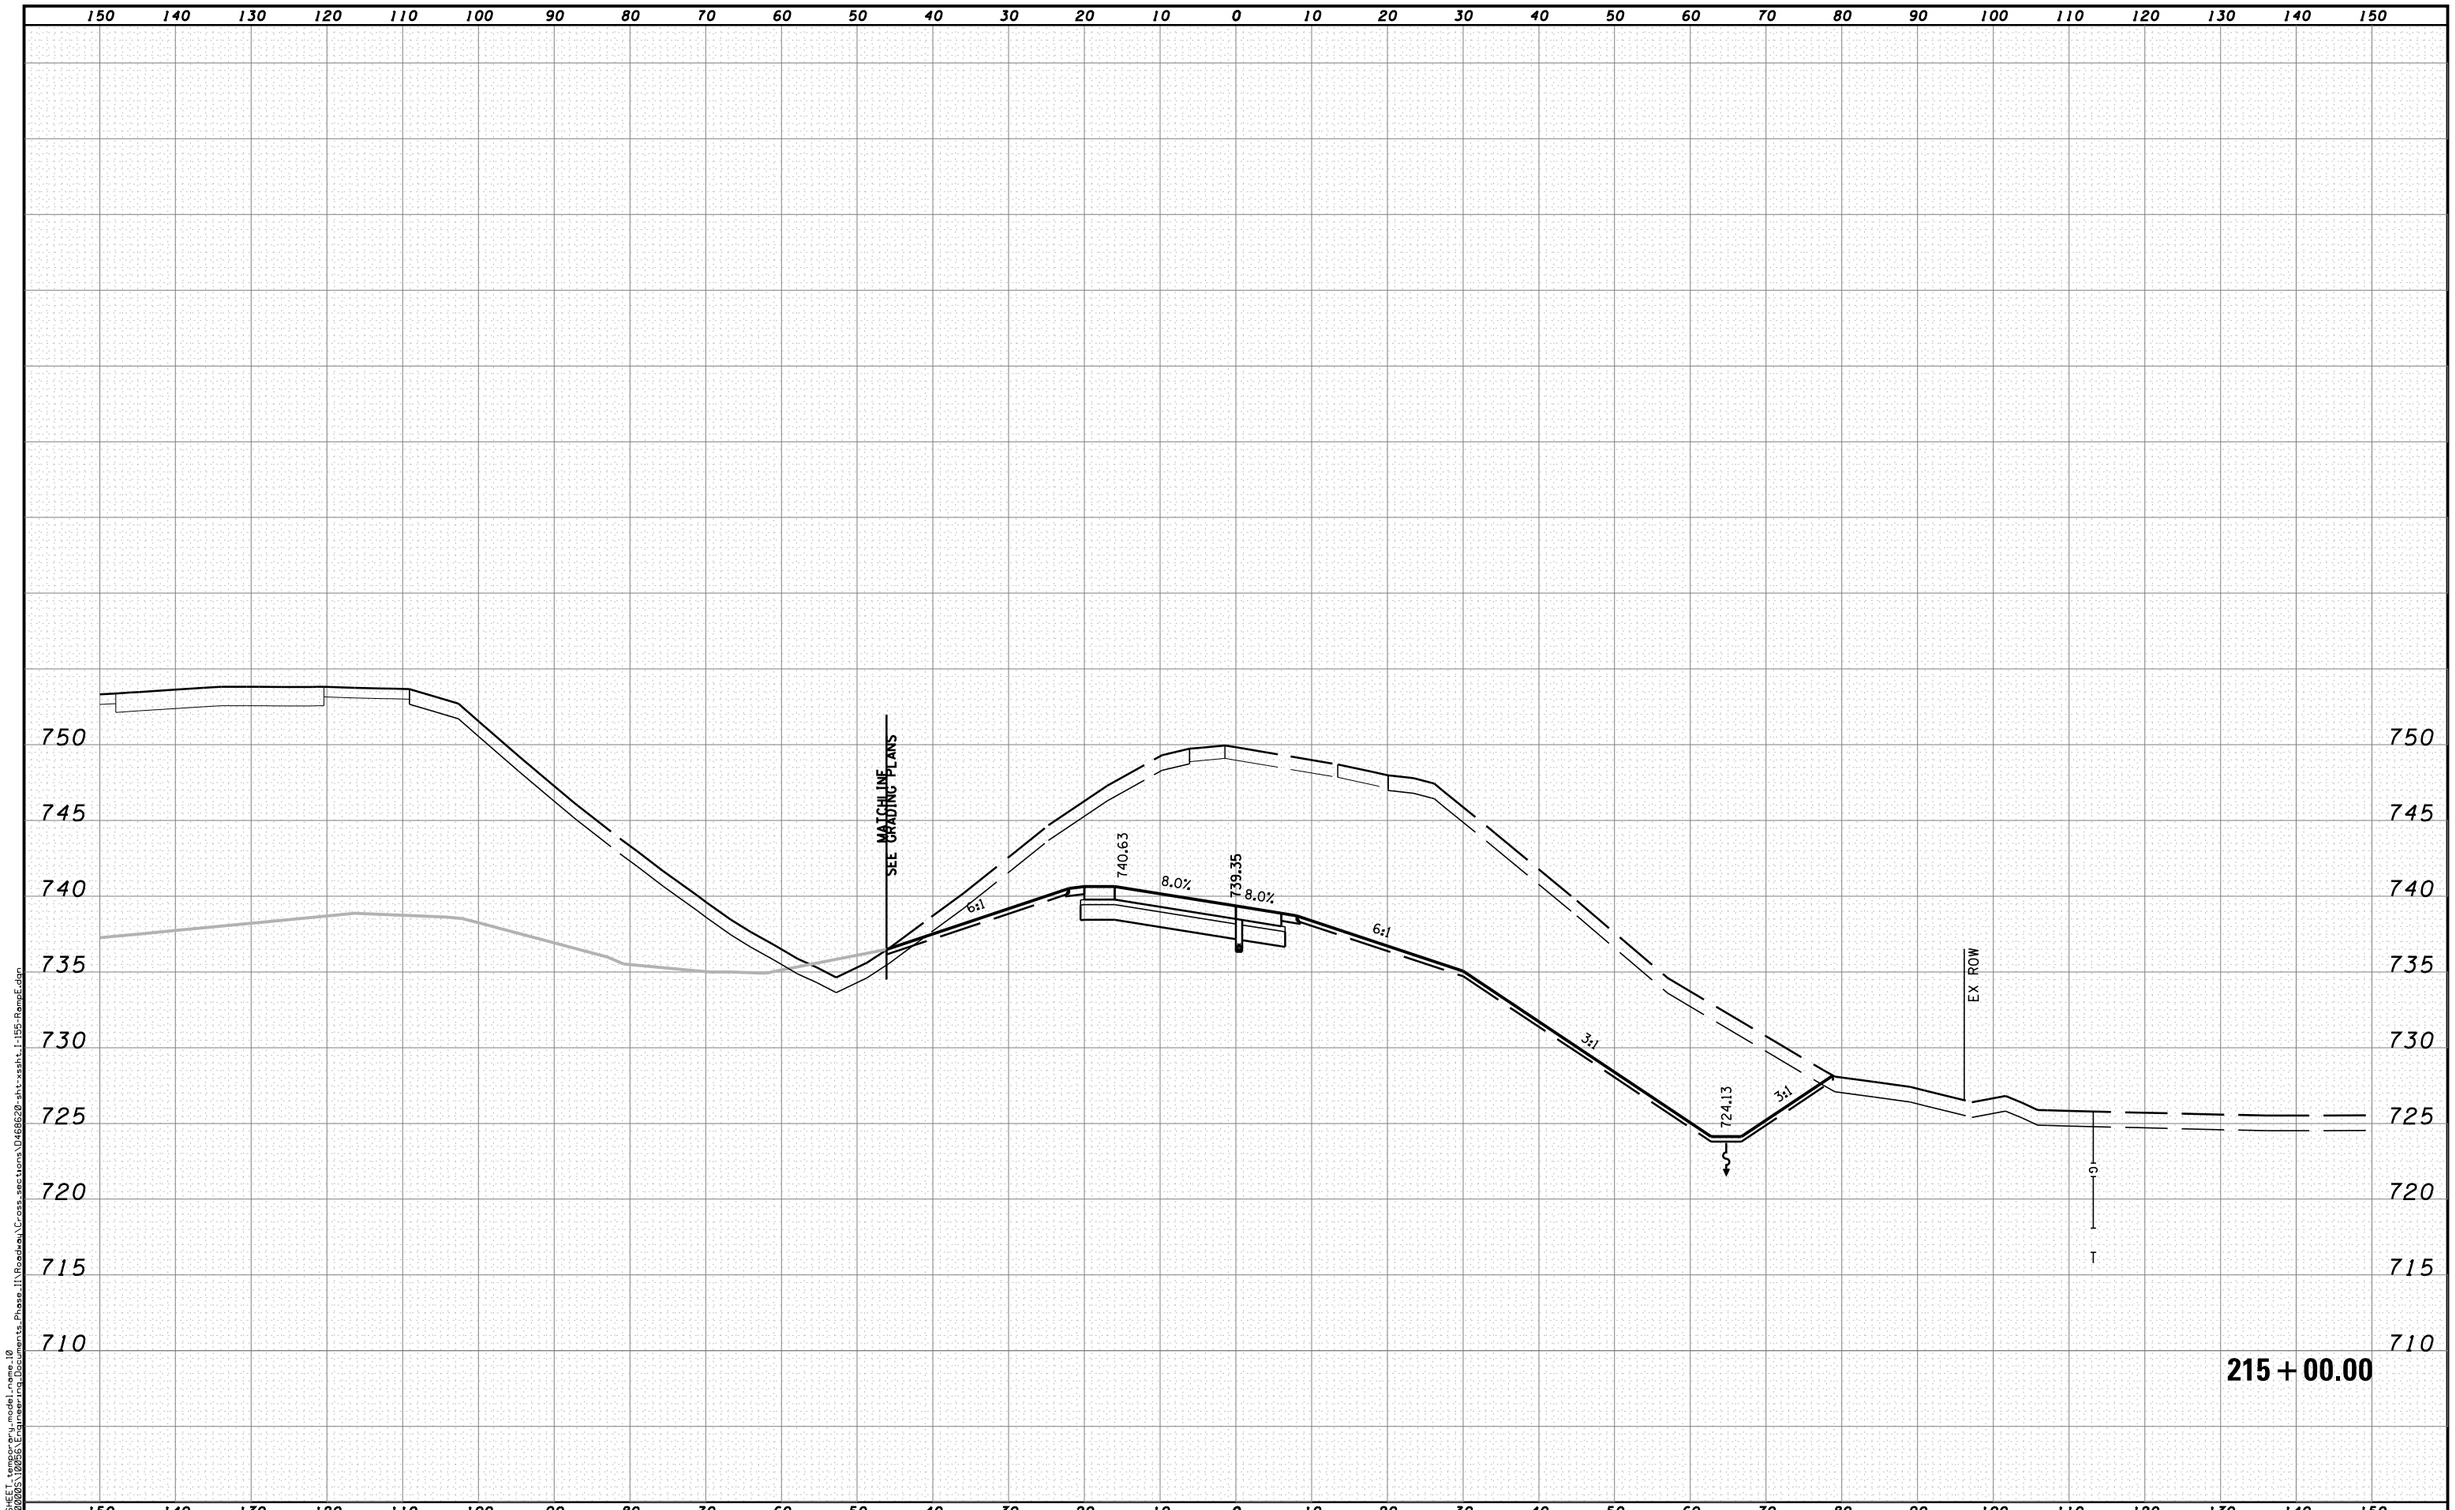

FILE NAME = ...\D468620-sht-xssht_I-155-RampE.dgn	DESIGNED - BH	REVISED -	benesch engineers · scientists · planners	STATE OF ILLINOIS DEPARTMENT OF TRANSPORTATION	CROSS SECTIONS I-155 RAMP E
USER NAME = tblank	DRAWN - MAC	REVISED -			
PLOT DATE = 7/19/2012	CHECKED - JNR	REVISED -			
	DATE - JULY 20, 2012	REVISED -			

SCALE: H 1"=10', V 1"=5' | SHEET NO. 10 OF 11 SHEETS | STA. 215+00.00 TO STA. 215+00.00

F.A.I. RTE.	SECTION	COUNTY	TOTAL SHEETS	SHEET NO.
•	90-[14R;(14HB-4,14,14HVB)BR]	TAZEWELL	2433	2322

CONTRACT NO. 68620

ILLINOIS FED. AID PROJECT

• 74 & 155

MODEL NAME: XS_SHEET_temporary_model_name_10
DESIGN FILE: X:\10000S\10056\Engineering_Documents_Phase_II\Roadway\Cross_sections\D468620-sht-xssht_I-155-RampE.dgn