F.A.I. RTE.	SECTION	COUNTY	TOTAL SHEETS	SHEET NO.
90/94	*	COOK	312	116
STA. 4434+00		TO STA. 4458+00		
FED. ROAD DIST. NO. 1	ILLINOIS	FED. AID PROJECT		
60A62	* (1919.15, 2021-922 PT1 & PT2) R-1			

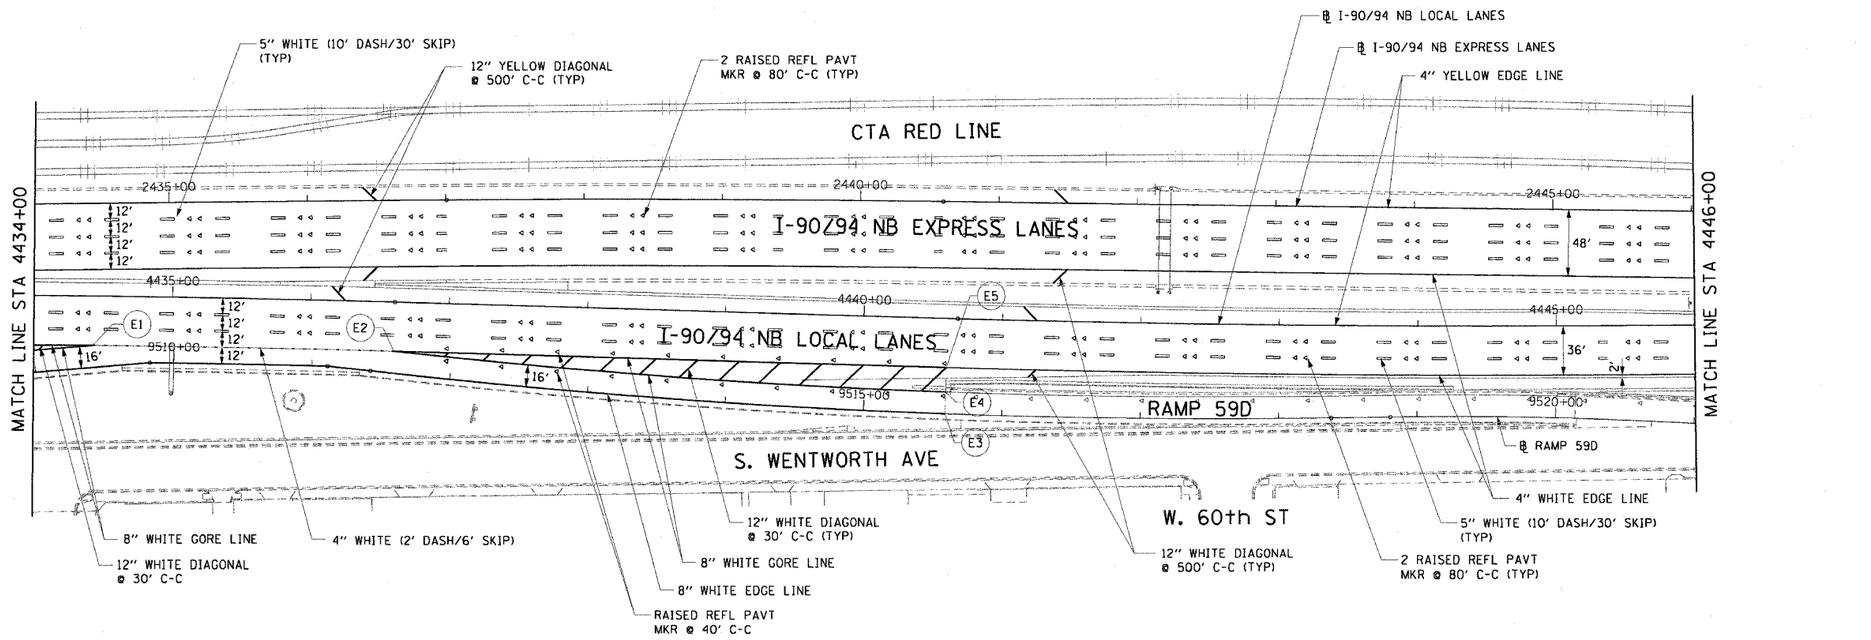

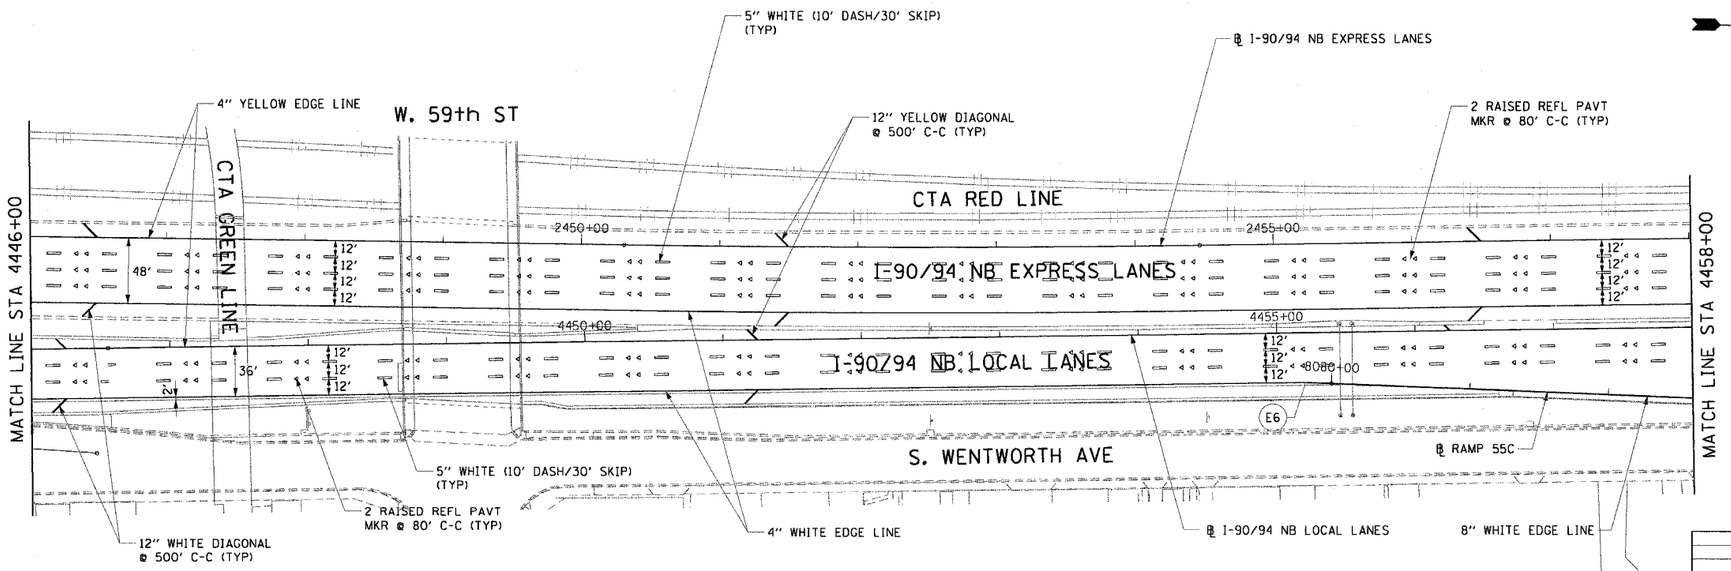

NOTES:

1. ALL PAVEMENT MARKINGS SHALL BE POLYUREA.
2. THE PAVEMENT MARKINGS SHALL MATCH THOSE OF CONTRACT 62301 AT THE END OF THE PROJECT AT STATION 4449+00.00 AND THOSE OF CONTRACT 62837 AT RAMP 59D.
3. FOR PAVEMENT MARKING DETAILS, SEE DISTRICT 1 STANDARDS TC-12 AND TC-13.
4. SHOULDER DIAGONAL SPACING AND RAISED REFLECTIVE PAVMENT MARKING SPACING SHALL BE COORDINATED WITH THE SPACING OF CONTRACT 62301.

PT.	STATION	OFFSET
E1	4434+42.78	36.00' RT
E2	4436+60.92	36.00' RT
E3	9515+58.89	0.00'
E4	9515+58.89	16.00' LT
E5	4440+60.48	36.00' RT
E6	4455+20.46	36.00' RT

0 50' 100'

PM-5

REVISIONS NAME	DATE

ILLINOIS DEPARTMENT OF TRANSPORTATION
F.A.I. 90/94 (DAN RYAN EXPRESSWAY)
63RD STREET TO GARFIELD BLVD (NB LOCAL LANES)

PROPOSED PAVEMENT MARKING PLANS

SCALE: 1"=50' DRAWN BY: PHP
DATE: June 9, 2006 CHECKED BY: NJH

CTE | AECOM

P:\P60A62\civil\NB-cntrs 18 & 19\sht\cntr 18pavement marking\pmlB00520a.sht 9:24:32 AM 6/5/2006