F.A.I. RTE.	SECTION	COUNTY	TOTAL SHEETS	SHEET NO.
90/94	*	COOK	312	128
STA.		TO STA.		
FED. ROAD DIST. NO. 1	ILLINOIS	FED. AID PROJECT		

60A62 * (1919.15, 2021-922 PT1 & PT2) R-1

SIGN DETAIL

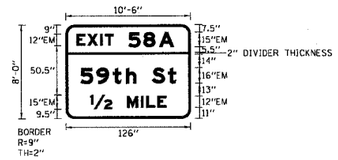

SIGN NUMBER	1C016I094L059.2
WIDTH x HEIGHT	10'-6" x 8'-0"
BORDER WIDTH	2"
CORNER RADIUS	9"
MOUNTING	OVERHEAD
BACKGROUND	TYPE: REFLECTIVE
	COLOR: GREEN
LEGEND/BORDER	TYPE: REFLECTIVE
	COLOR: WHITE

SYMBOL	X	Y	WID	HT

DIMENSIONS ARE IN INCHES.TENTHS

LETTER LOCATIONS ARE PANEL EDGE TO LOWER LEFT CORNER

LETTER POSITIONS (X)																LENGTH	SERIES, SIZE
E	X	I	T	5	B	A										98.7	EM12,EM15
10.7	21.9	34.8	39.6	63.4	78.5	94.4											
5	9	+	h		S	+										96.5	EM16/12
14.7	30.8	47.7	60.8	71	87	103.2											
1/2	M	I	L	E												76.6	EM15,EM12
24.7	61.7	75.8	81.2	92.5													

TYPE III-C-A CANTILEVER

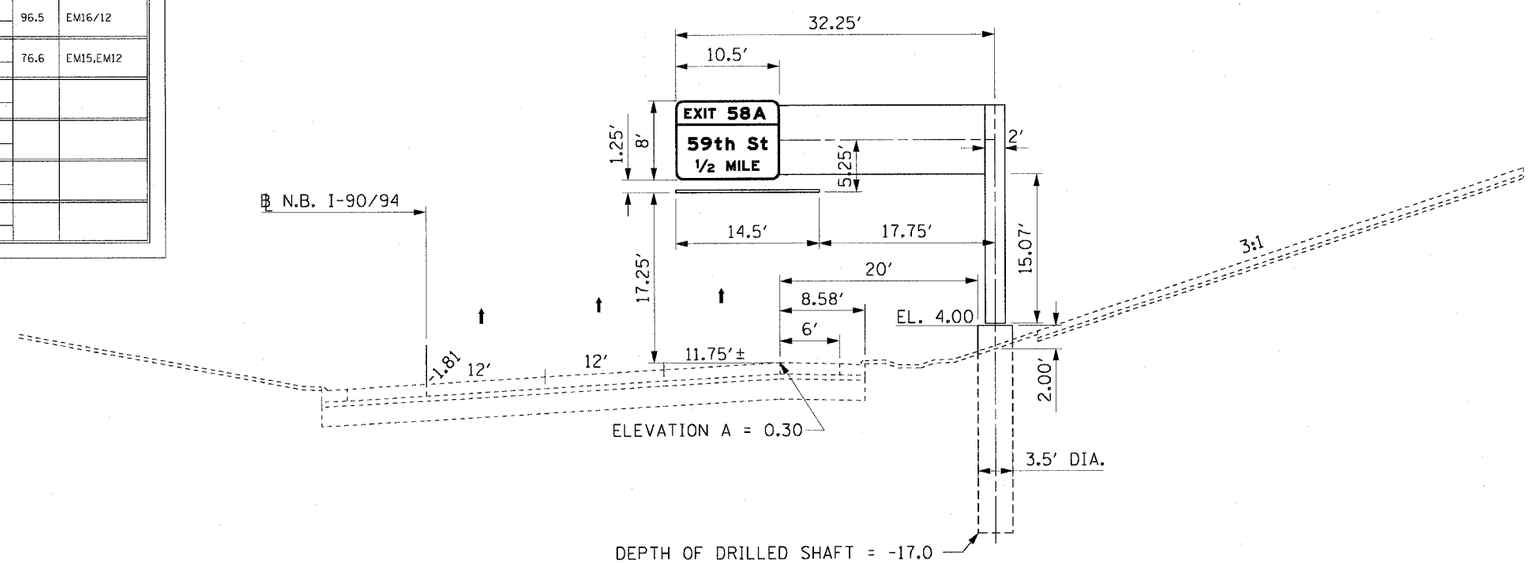

1C016I094L059.2
MOUNTING DETAIL
PROPOSED OVERHEAD SIGN STRUCTURE
STA 4396+00.00 N.B. I-90/94
LOOKING NORTH

NOTES:

1. EXISTING PAVEMENT FOR LOCAL LANES IS SHOWN FOR INFORMATION ONLY.
2. CONTRACTOR SHALL VERIFY ELEVATION "A" BEFORE ORDERING ANY MATERIALS OR STARTING FABRICATION.
3. REFER TO ELECTRICAL INFRASTRUCTURE PLANS FOR ORIENTATION AND LOCATION OF THE CONDUIT EMBEDDED IN THE OVERHEAD SIGN FOUNDATIONS.

CTE | AECOM

OSS-1

REVISIONS	
NAME	DATE

ILLINOIS DEPARTMENT OF TRANSPORTATION
F.A.I. 90/94 (DAN RYAN EXPRESSWAY)
63RD STREET TO GARFIELD BLVD (NB LOCAL LANES)

PERMANENT SIGN PANEL MOUNTING DETAILS
PROPOSED OVERHEAD SIGN STRUCTURE
STA. 4396+00.00

SCALE: NONE DRAWN BY: JSS
DATE: June 9, 2006 CHECKED BY: RDP

P:\P40468\CNTN\B-Cntrs 18 & 19\SM\Cntr 18A\Signing\SS18A001A.stm
6/12/2006 11:03:32 AM