STATE OF ILLINOIS
DEPARTMENT OF TRANSPORTATION

ROUTE NO.	SECTION	COUNTY	TOTAL SHEETS	SHEET NO.
F.A.I. RTE. 90/94	*	COOK	312	151
FED. ROAD DIST. NO. 1	ILLINOIS	FED. AID PROJECT-		

* (1919.15 & 2021-922 PT.)) R-1

60A62

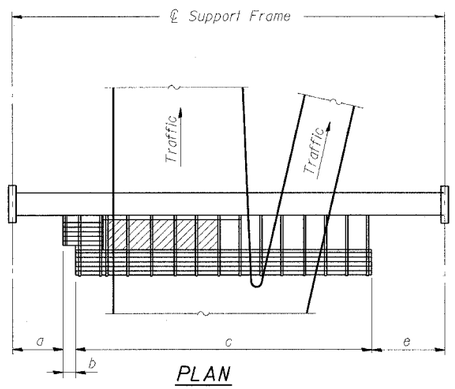

PLAN

WALKWAY AND HANDRAIL SKETCH

(Road plan beneath truss varies)

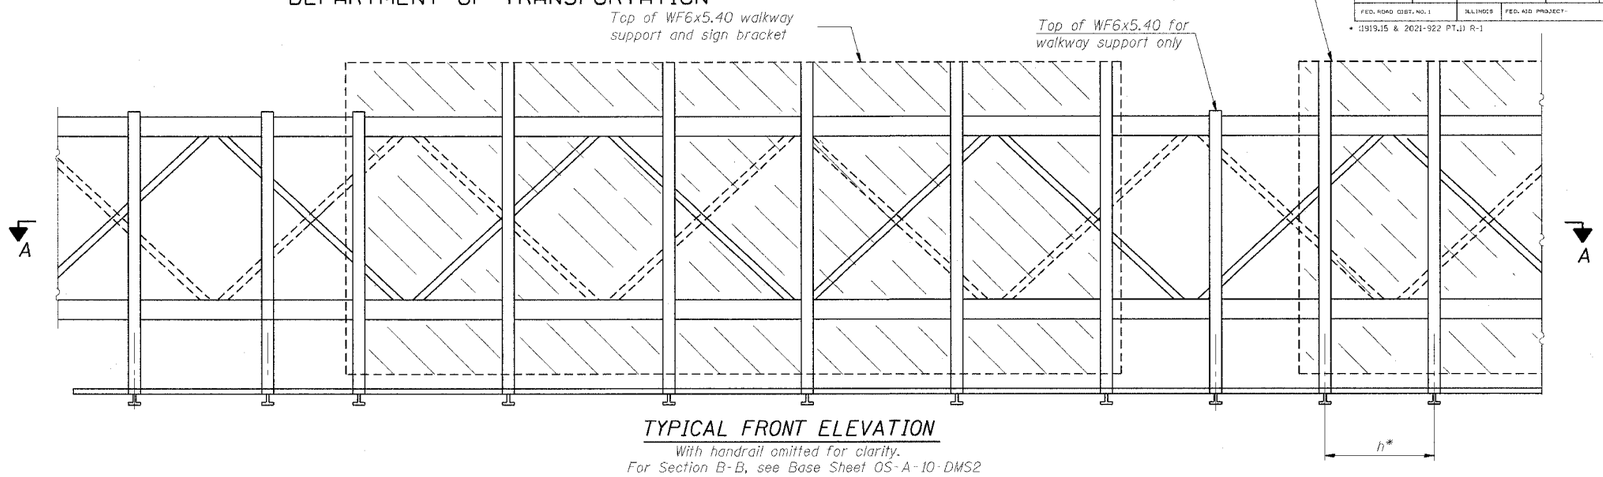

TYPICAL FRONT ELEVATION

With handrail omitted for clarity.
For Section B-B, see Base Sheet OS-A-10-DMS2
For Section B'-B', and B"-B", see Base Sheet
For Section B -B , and B -B , see Base Sheet OS-A-10a-DMS2

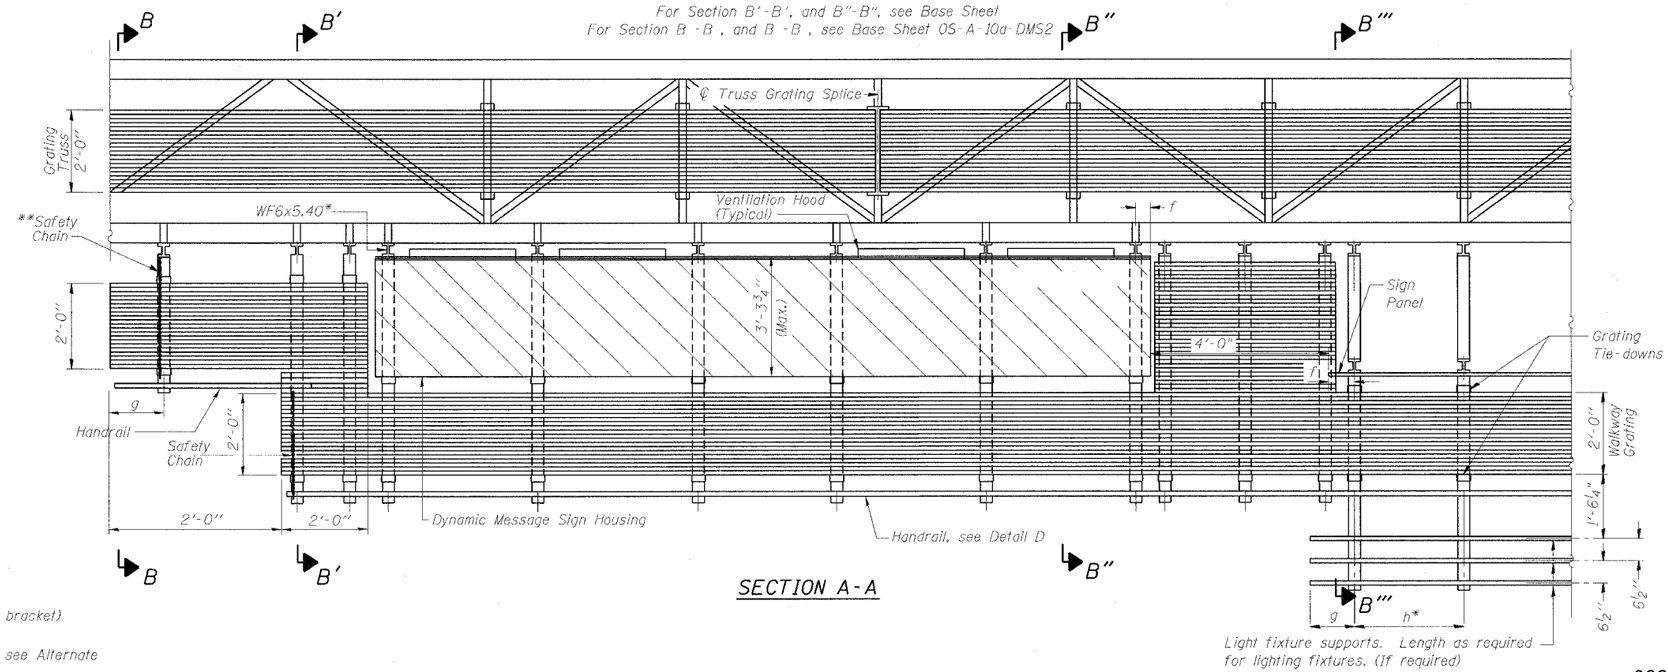

SECTION A-A

Walkway and Truss Grating width dimensions are nominal and may vary ±½" based on available standard widths.

BRACKET TABLE

WF6x5.40 ASTM B308, Alloy 6061-T6	
Sign Width	Number Brackets Required
26'-1"	6
12'-0"	6

Notes: *Space WF6x5.40 brackets for efficiency and within limits shown:

f = 12" maximum, 4" minimum (End of sign to ℄ of nearest bracket)
g = 12" maximum, 4" minimum (End of walkway grating to ℄ of nearest support bracket)
h = 6'-0" maximum (℄ to ℄ or walkway support brackets, WF6x5.40)

**If walkway bracket at safety chain location is behind sign, add angle to bracket, see Alternate Safety Chain Attachment on Base Sheet OS-A-11-DMS2

For Details T and W, Section B-B and Grating Splice Details, see Base Sheet OS-A-10-DMS2.
For Details D, F, G and P and Handrail Splice Details, see Base Sheet OS-A-11-DMS2.

Handrail and walkway shall span a minimum of three brackets between splices and/or gap joints.
Place all sign and walkway brackets as close to panel points as practical.
Grating and handrail splices placed as needed.

Truss grating to facilitate inspection shall run full length (center to center of support frames) ±12" on overhead trusses. Cost of truss grating is included in "Overhead Sign Structure"

OSS-24

OVERHEAD SIGN STRUCTURES
ALTERNATE ALUMINUM WALKWAY DETAILS

F.A.I. 90/94 (DAN RYAN EXPRESSWAY)
63RD STREET TO GARFIELD BLVD (NB LOCAL LANES)
PROPOSED IMPROVEMENT
63RD STREET TO GARFIELD BLVD

Structure Number	Station	a	b	c	d	e	Walkway Grating and Handrail Lengths
150161094L058.1	4455+50.00	1.11'	2.00'	46.50'	0	18.39'	46.50'

DESIGNED -	JSS
CHECKED -	RDP
DRAWN -	JSS
CHECKED -	RDP

- 20

EXAMINED

ENGINEER OF STRUCTURAL SERVICES

PASSED

ENGINEER OF BRIDGES AND STRUCTURES

NUMBER	REVISION	DATE

MODIFIED BY CTE ENGINEERS, INC FROM OS-A-9-DMS2 7/1/2001

P:\P40465\CIVIL\8-Cntrs (8 & 19)\Str\Cntr 18A\Sign\Sig\SS18A02A2.sht

5/2/2006 11:04:12 AM