CONTRACT NO. 60B85

F.A.I. RTE.	SECTION	COUNTY	TOTAL SHEETS	SHEET NO.
55	2006-031 BY	WILL	137	28
STA.	TO STA.			
FED. ROAD DIST. NO.	ILLINOIS	FED. AID PROJECT		

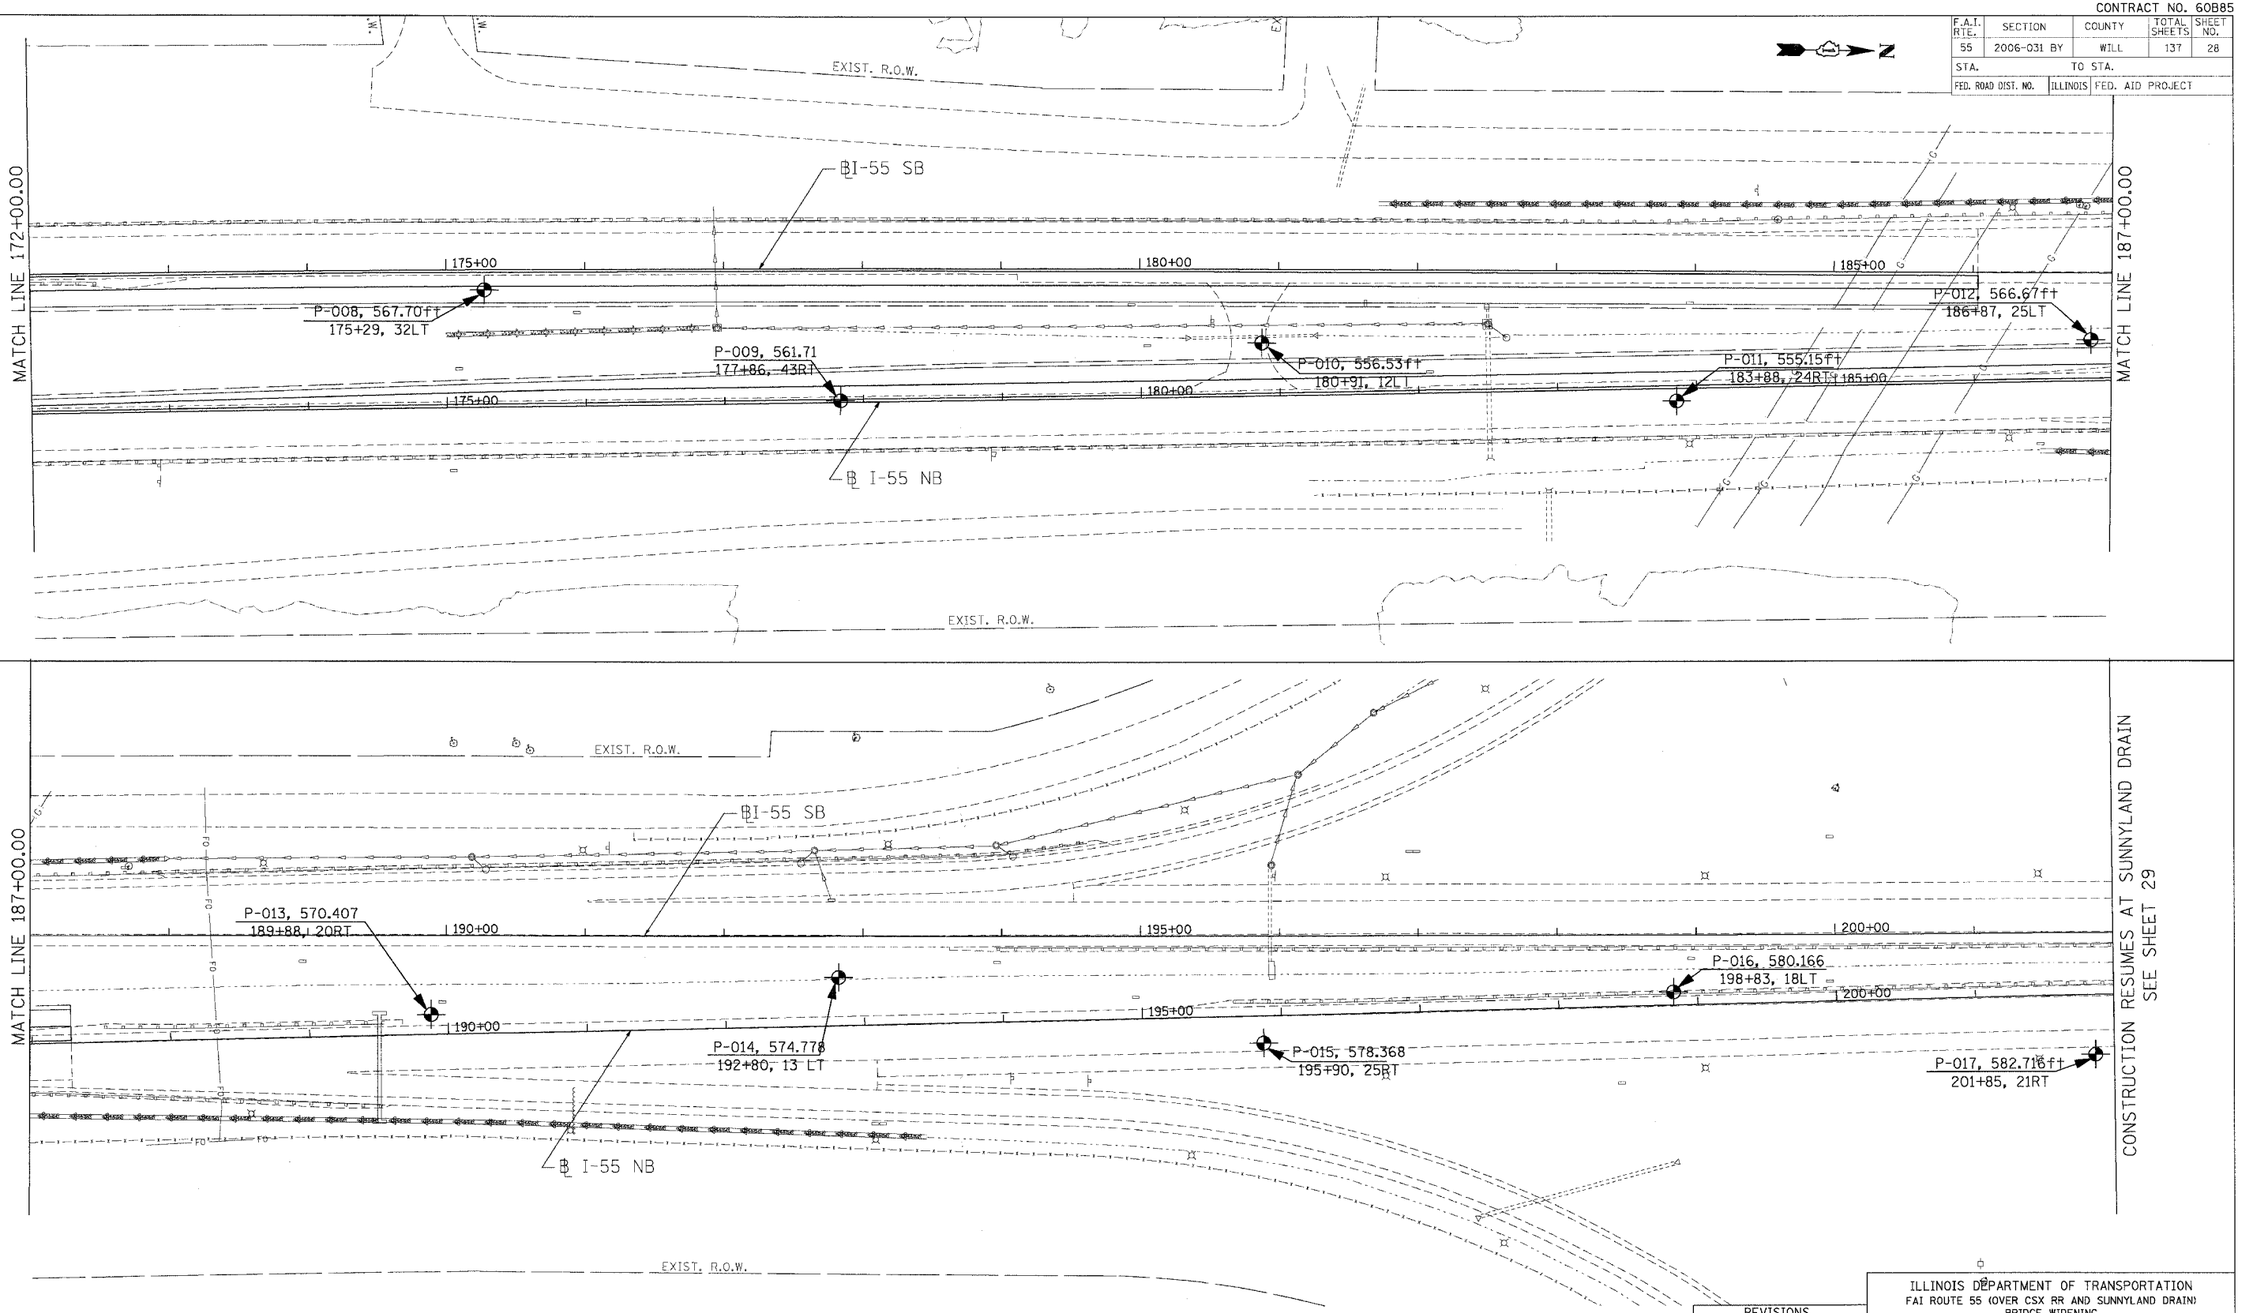

REVISIONS	
NAME	DATE

DRAWN BY: ED/AB CHECKED BY: LI 555-11-01

Wang Engineering, INC. 1145 Main Street Lombard, IL 60148
Geo-Environmental Engineers 630-953-9226

CREATED BASED ON DRAWINGS PREPARED BY TENG AND ASSOCIATES, INC.

ILLINOIS DEPARTMENT OF TRANSPORTATION
FAI ROUTE 55 (OVER CSX RR AND SUNNYLAND DRAIN)
BRIDGE WIDENING

SOIL BORING PLAN
FAI 55
STA. 172+00.00 TO STA. 202+00.00

SCALE: 1"=50' DRAWN BY MW

DATE 07/07/06 CHECKED BY DDH

TENG

TENG & ASSOCIATES, INC.
ENGINEERS/ARCHITECTS/PLANNERS
CHICAGO, ILLINOIS

PLOT DATE = #DATE#
FILE NAME = #FILE#
PLOT SCALE = #SCALE#
USER NAME = #USER#

..\VL7914001.DGN, ..\VP7914001.DGN, ..\VT7914001.DGN, ..\VL7914001.DGN, ..\VL7914001.DGN, ..\VX7914001.DGN, ..\VN7914001.DGN, ..\VL7914001.DGN
7/05 22:05, 1:50.0 GARCIAAZ S:\DESIGN\EIN\VQ2007001\CIVIL\DGN\SB07914002.SHT