CONTRACT NO. 60B85

F.A. RTE.	SECTION	COUNTY	TOTAL SHEETS	SHEET NO.
55	2006-031 BY	WILL	137	31
STA.		TO STA.		
FED. ROAD DIST. NO.	ILLINOIS	FED. AID PROJECT		

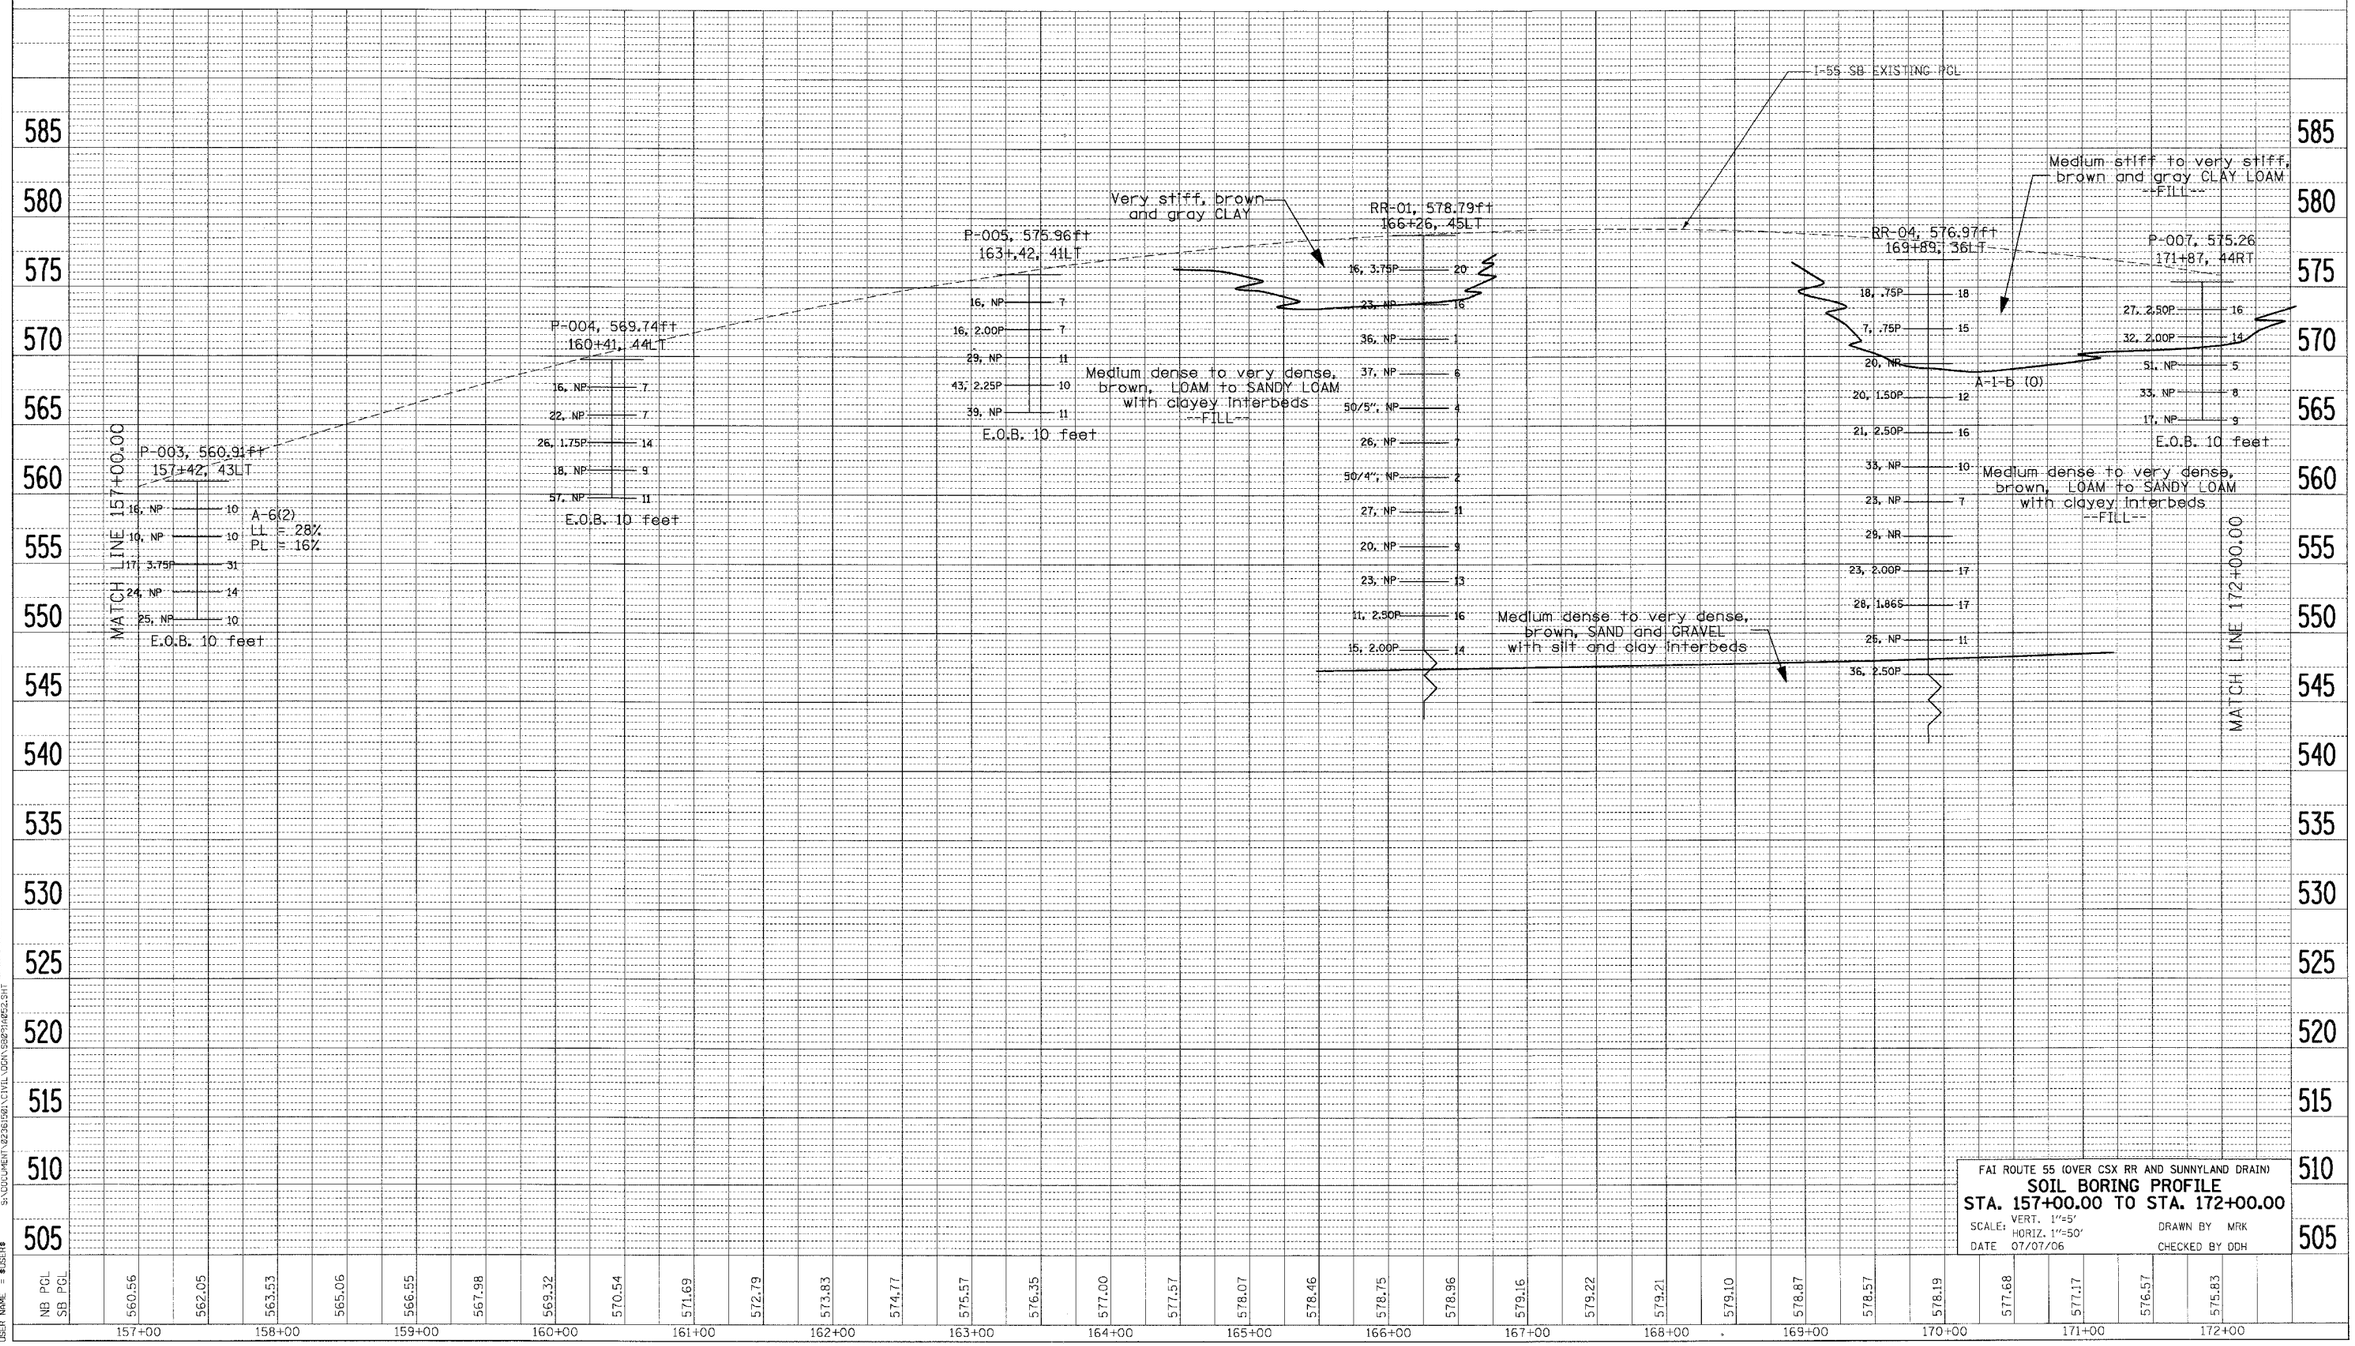

FAI ROUTE 55 (OVER CSX RR AND SUNNYLAND DRAIN)

SOIL BORING PROFILE

STA. 157+00.00 TO STA. 172+00.00

SCALE: VERT. 1"=5' HORIZ. 1"=50'

DATE 07/07/06

DRAWN BY MRK

CHECKED BY DDH

PLAN — SURVEYED / PLOTTED / ALIGNMENT CHECKED / RT. OF WAY CHECKED / CADD FILE NAME / NOTE BOOK NO. / BY / DATE

PROFILE — SURVEYED / PLOTTED / GRADES CHECKED / B.M. NOTED / STRUCTURE NOTATIONS CHKD / NOTE BOOK NO. / BY / DATE

PLOT DATE = $DATE$
FILE NAME = $FILEL$
PLOT SCALE = $SCALE$
USER NAME = $USER$

7-05-2006, 8:27:54 GARCIAAZ
S:\DOCUMENT\02361501\CIVIL\DGN\SB2P1A052.SHT