CONTRACT NO. 60B85

F.A.I. RTE.	SECTION	COUNTY	TOTAL SHEETS	SHEET NO.
55	2006-031 BY	WILL	137	52
STA.		TO STA.		
FED. ROAD DIST. NO.	ILLINOIS	FED. AID PROJECT		

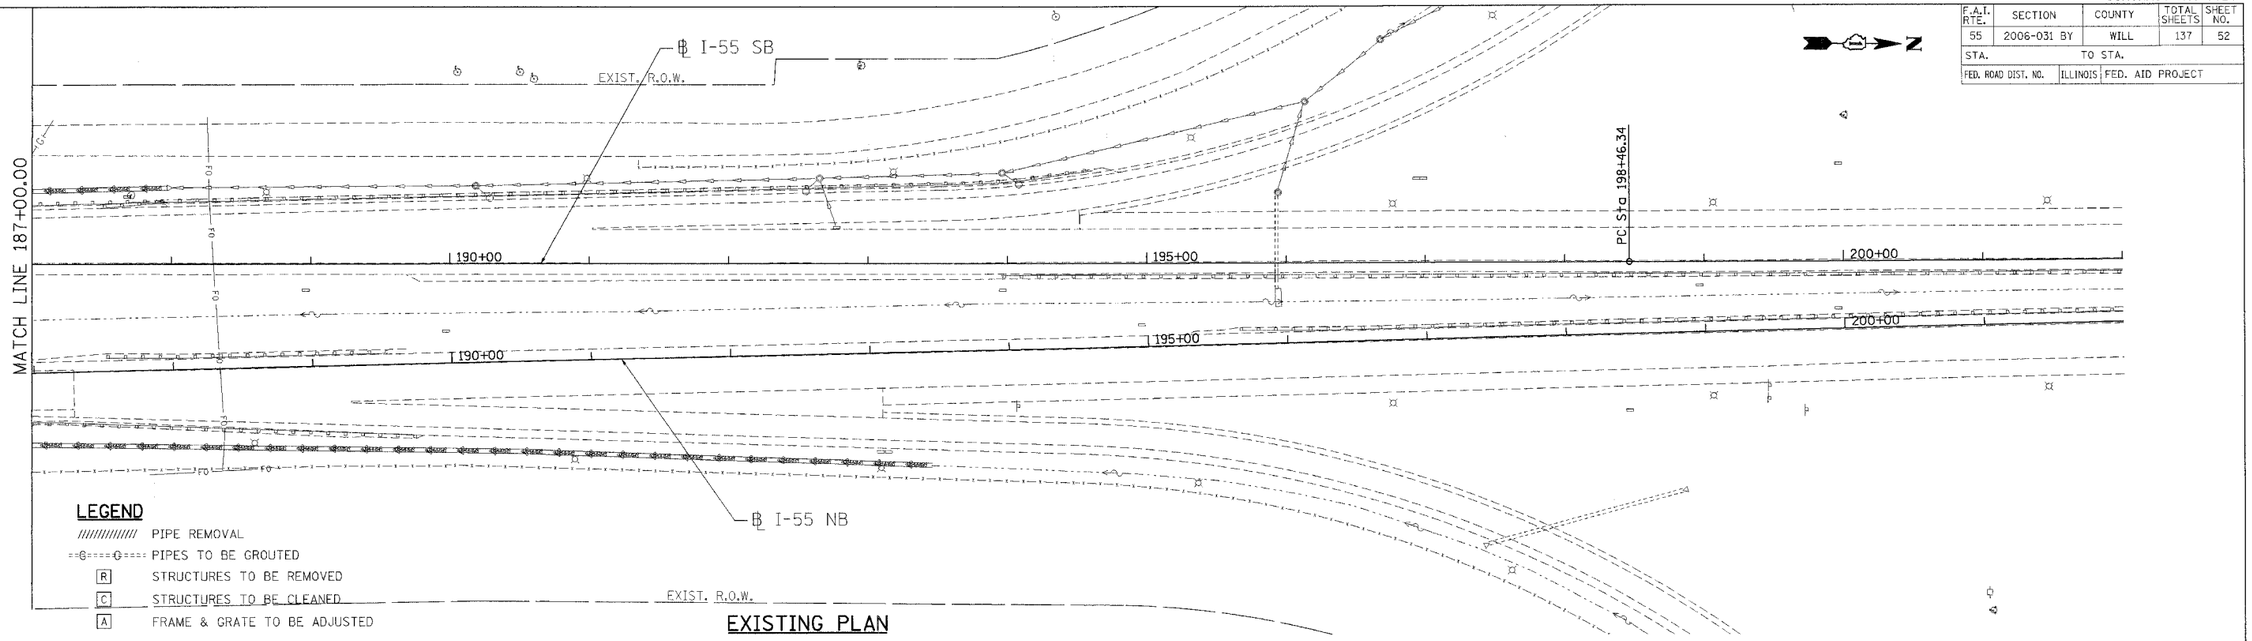

LEGEND

- PIPE REMOVAL
- PIPES TO BE GROUTED
- R STRUCTURES TO BE REMOVED
- C STRUCTURES TO BE CLEANED
- A FRAME & GRATE TO BE ADJUSTED

EXISTING PLAN

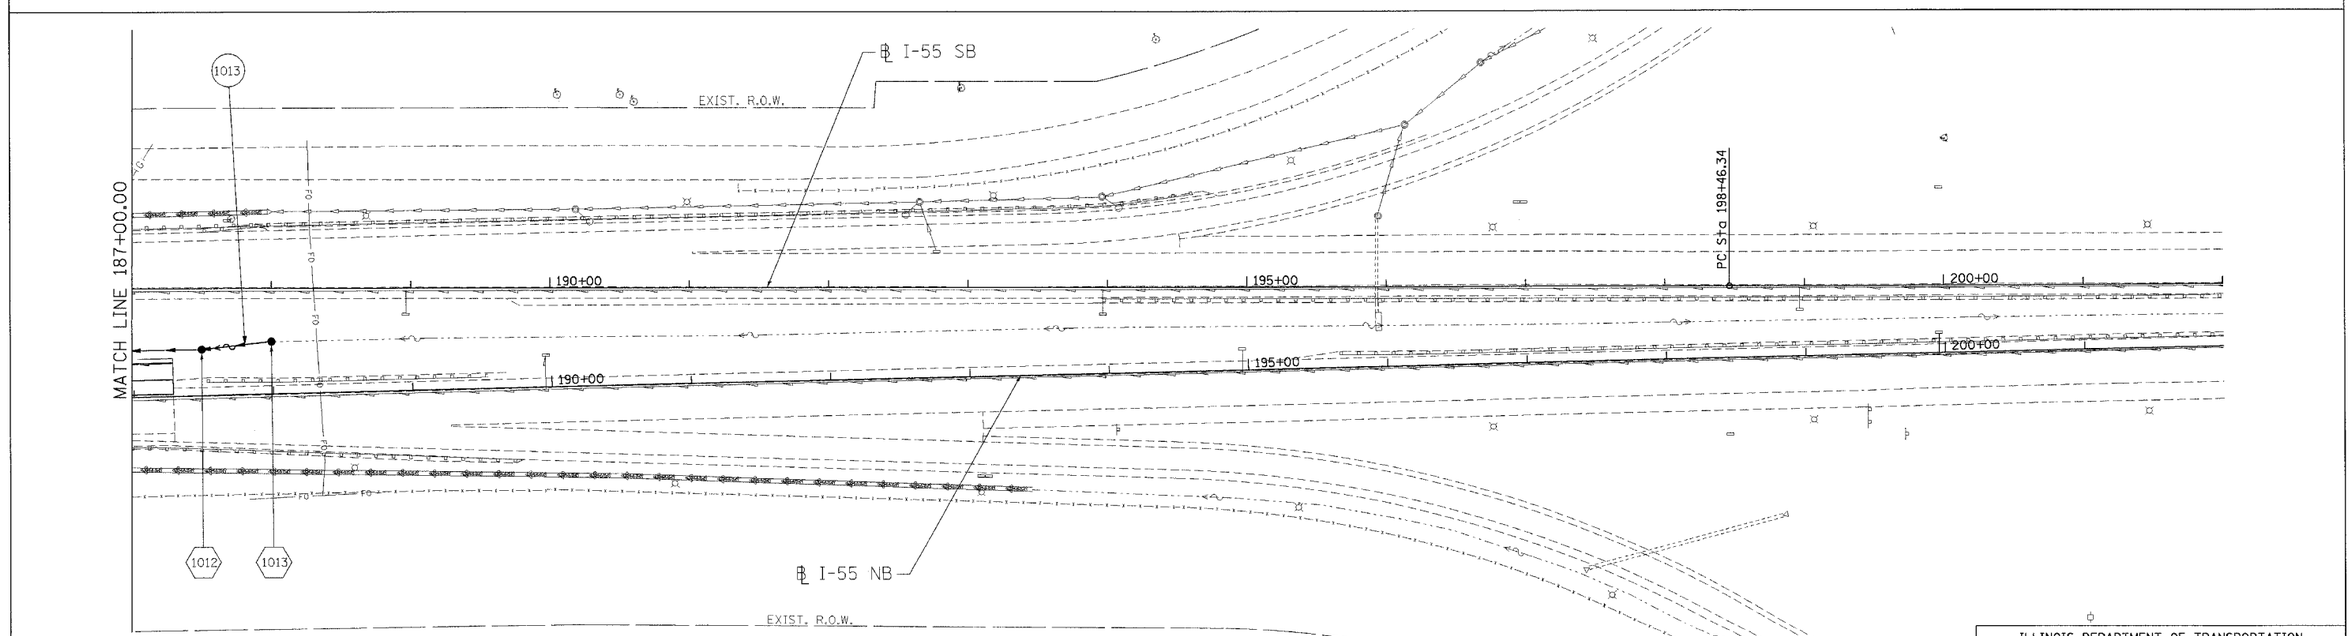

LEGEND

- 1001 STRUCTURE NUMBER
- GR 1001 GRATING FOR STRUCTURE
- 1001 PIPE NUMBER
- STORM SEWER
- PROPOSED DITCH
- CATCH BASIN
- MANHOLE
- FLARED END SECTION
- HEADWALL
- PIPE UNDERDRAINS
- HEADWALL FOR PIPE UNDERDRAIN

NOTES

1. FOR STRUCTURE AND PIPE INFORMATION, SEE DRAINAGE SCHEDULES, SHEETS 53, 54.

PROPOSED PLAN

REVISIONS	
NAME	DATE

ILLINOIS DEPARTMENT OF TRANSPORTATION
FAI ROUTE 55 (OVER CSX RR AND SUNNYLAND DRAIN)
BRIDGE WIDENING

DRAINAGE AND UTILITY PLAN
FAI 55
STA. 187+00.00 TO STA. 187+28.31

SCALE: 1"=50'
DRAWN BY MRK
DATE 07/21/06
CHECKED BY TKL

TENG
TENG & ASSOCIATES, INC.
ENGINEERS/ARCHITECTS/PLANNERS
CHICAGO, ILLINOIS

PLOT DATE = $DATE$
FILE NAME = $FILEL$
PLOT SCALE = $SCALE$
USER NAME = $USER$