CONTRACT NO. 60B86

F.A. RTE.	SECTION	COUNTY	TOTAL SHEETS	SHEET NO.
55	2006-032 BY	WILL	505	97
STA.	862+00	TO STA.	877+00	
FED. ROAD DIST. NO. _	ILLINOIS	FED. AID PROJECT		

20 OF 26

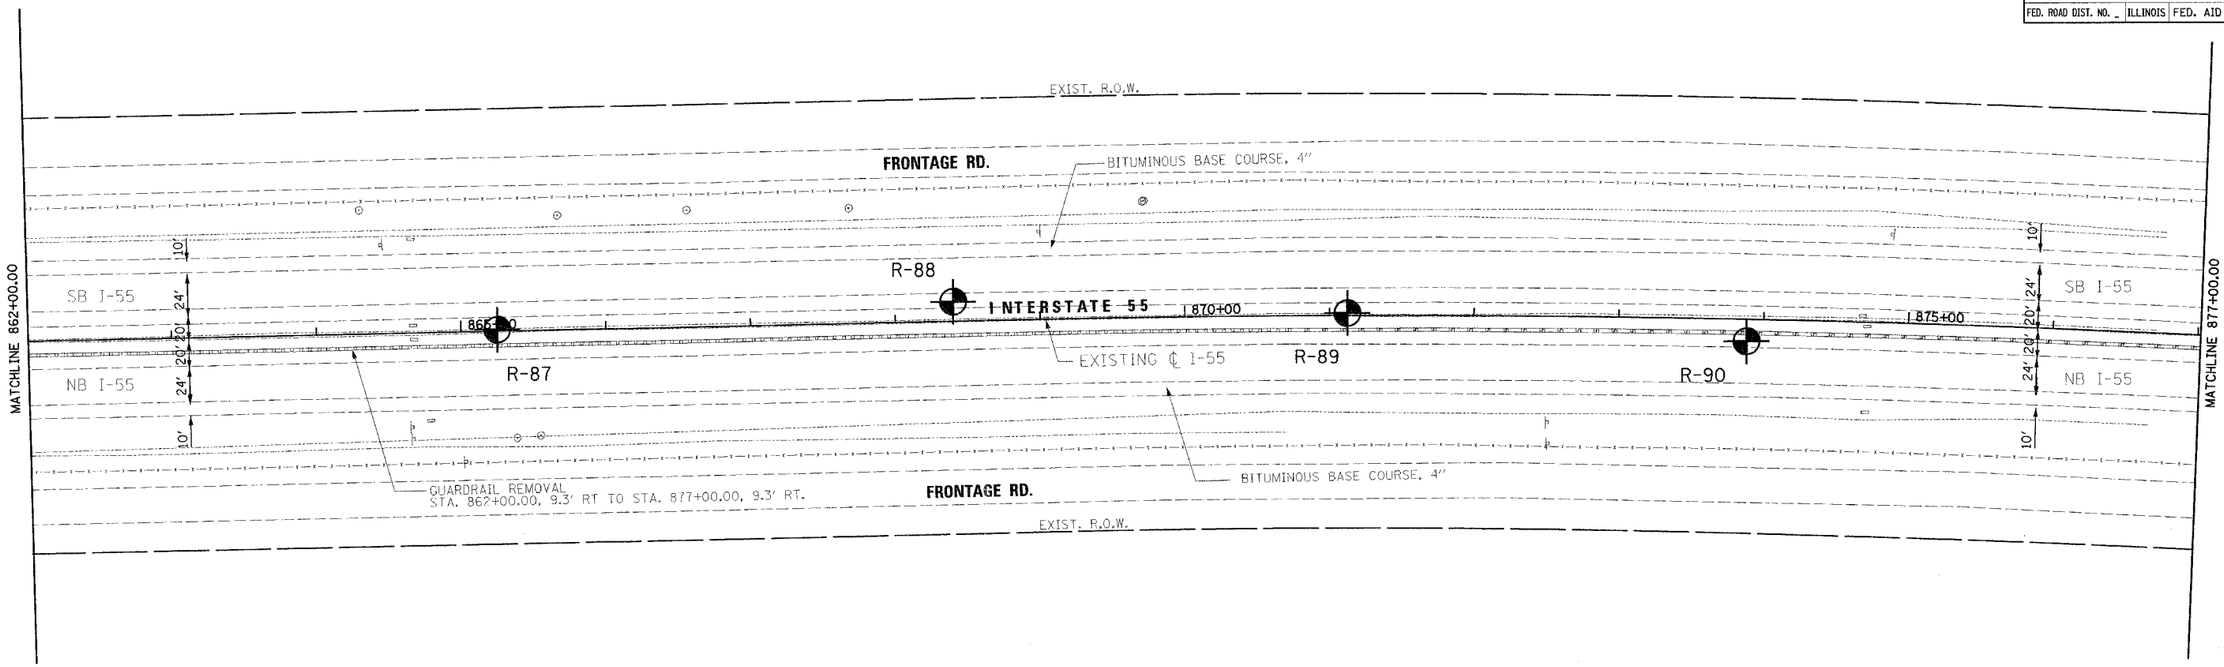

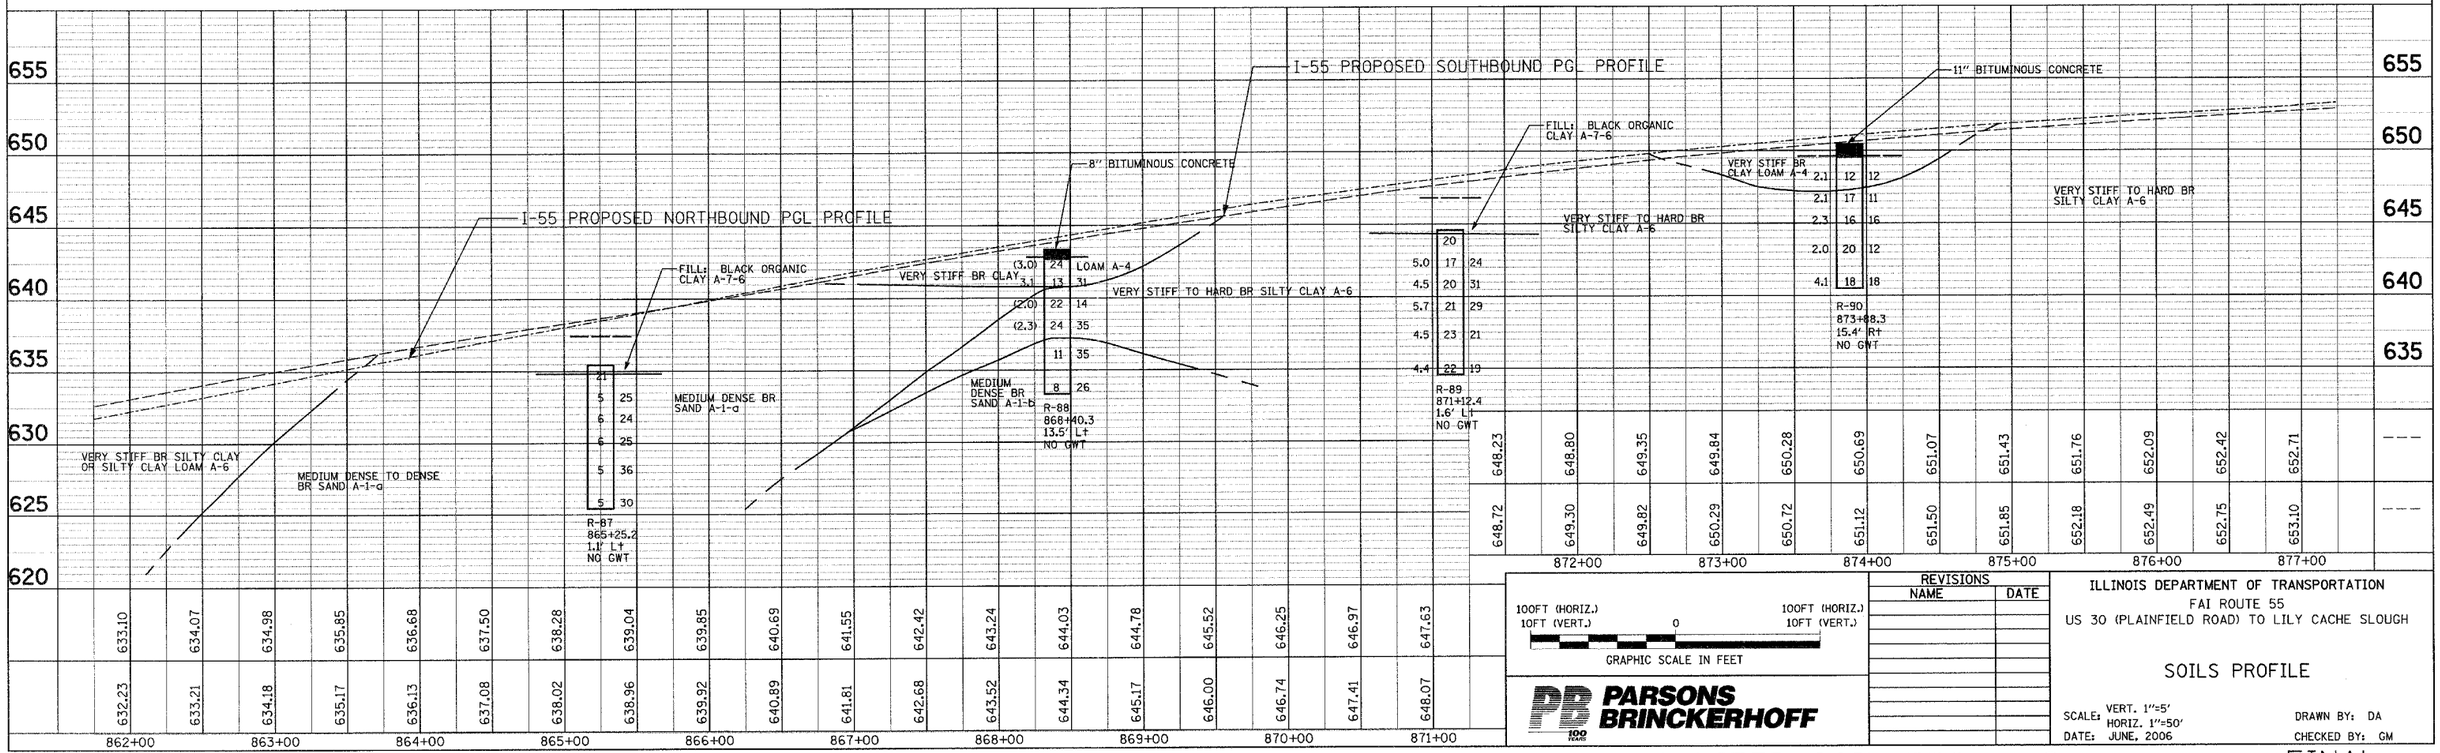

100FT (HORIZ.) 100FT (HORIZ.)
10FT (VERT.) 0 10FT (VERT.)
GRAPHIC SCALE IN FEET

PB PARSONS BRINCKERHOFF

REVISIONS NAME	DATE

ILLINOIS DEPARTMENT OF TRANSPORTATION
FAI ROUTE 55
US 30 (PLAINFIELD ROAD) TO LILY CACHE SLOUGH

SOILS PROFILE

SCALE: VERT. 1"=5'
HORIZ. 1"=50'
DATE: JUNE, 2006

DRAWN BY: DA
CHECKED BY: GM

BLOOM CONSULTANTS, LLC.

GENERALIZED SOIL PROFILES

FINAL