CONTRACT NO. 60B86

F.A.I. RTE.	SECTION	COUNTY	TOTAL SHEETS	SHEET NO.
55	2006-032 BY	WILL	505	236
STA.		TO STA.		
FED. ROAD DIST. NO.	ILLINOIS	FED. AID PROJECT		

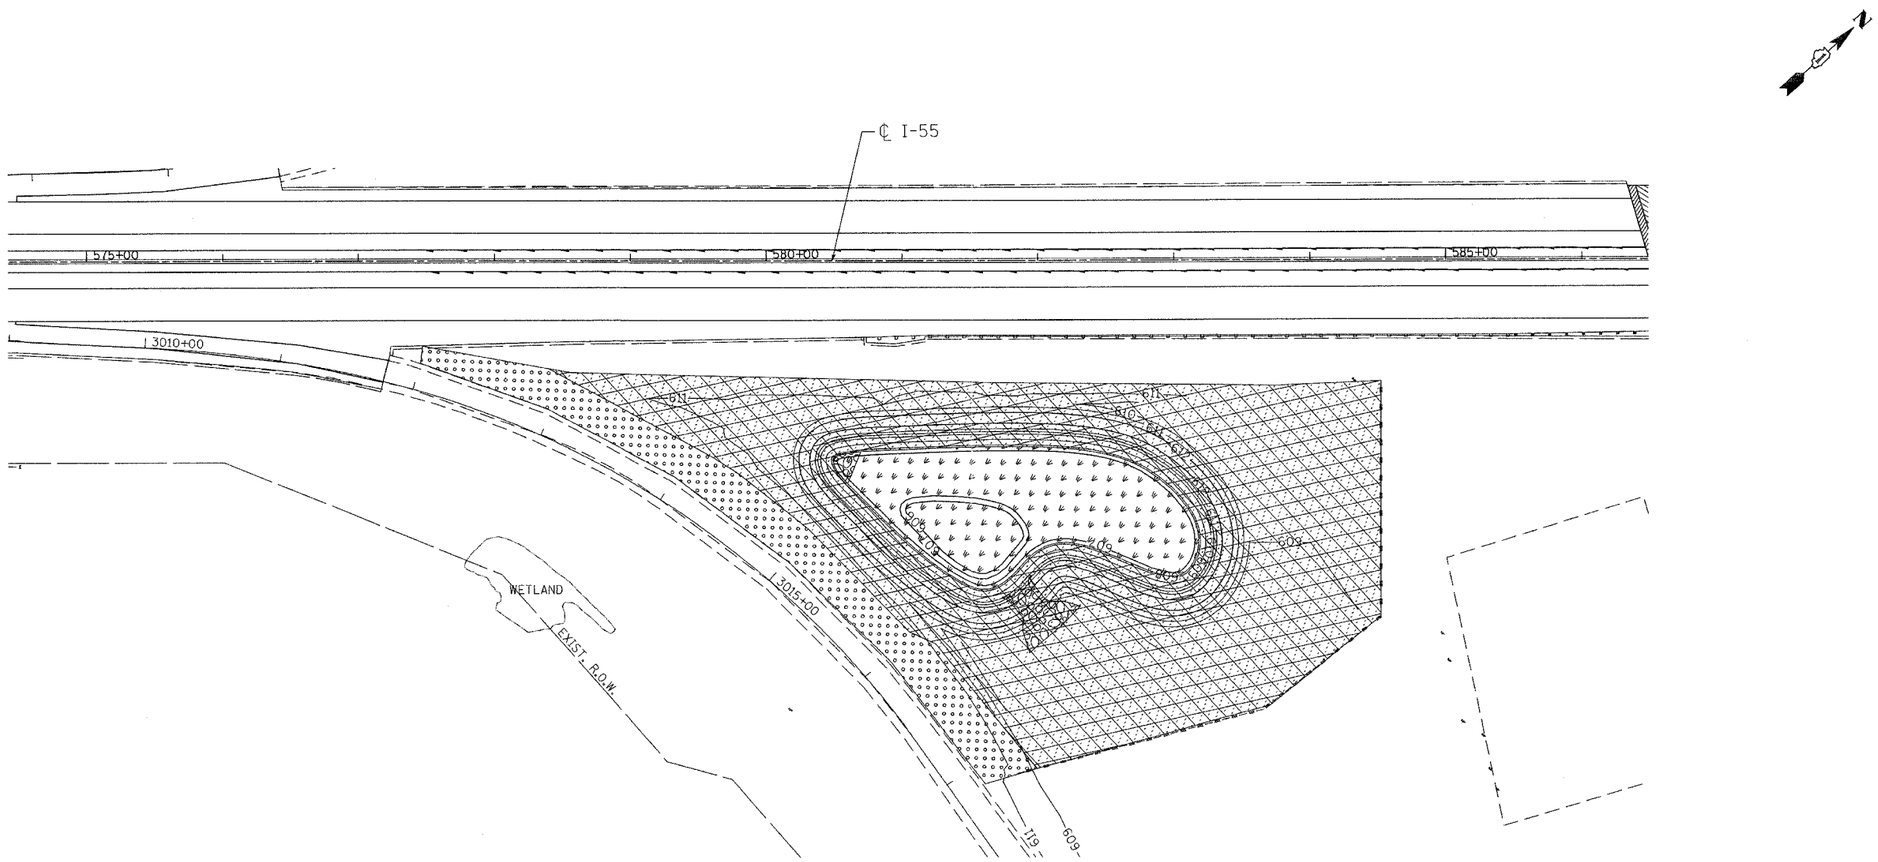

DETENTION BASIN - 1

LANDSCAPING LEGEND

SEEDING CLASS 2A WITH TOPSOIL FURNISH AND PLACE, 6" AND EROSION CONTROL BLANKET

SEEDING CLASS 4 WITH COMPOST FURNISH AND PLACE, 4" AND EROSION CONTROL BLANKET

SEEDING, CLASS 4B (MODIFIED) WITH COMPOST FURNISH AND PLACE, 4" AND MULCH METHOD 2

REVISIONS	
NAME	DATE

ILLINOIS DEPARTMENT OF TRANSPORTATION
FAI ROUTE 55
US 30 (PLAINFIELD ROAD) TO LILY CACHE SLOUGH

LANDSCAPING DETAILS
DETENTION BASIN AREAS

SCALE:
DRAWN BY MRK
DATE 07/05/06
CHECKED BY TKL

MORCOM, N.V., INC.
CONSULTING ENGINEERS
CHICAGO, ILLINOIS

TENG
TENG & ASSOCIATES, INC.
ENGINEERS/ARCHITECTS/PLANNERS
CHICAGO, ILLINOIS

PLOT DATE = $DATE$
FILE NAME = $FILEL$
PLOT SCALE = $SCALE$
USER NAME = $USER$

..\AL991A001.DGN, ..\XR1014003.DGN, ..\RW991A001.DGN, ..\PL1014001.DGN, ..\DU1014001.DGN, ..\LP1014001.DGN, ..\PM1014001.DGN, ..\PM1014001.DGN
6-28-2006,15:04:22 GARCIAAZ S:\DOCUMENT\02361501\CIVIL\DGN\LP1014001.SHT