STATE OF ILLINOIS
DEPARTMENT OF TRANSPORTATION

ROUTE NO.	SECTION	COUNTY	TOTAL SHEETS	SHEET NO.
FAI-55	**	WILL	505	363
FED. ROAD DIST. NO. 7		ILLINOIS	FED. AID PROJECT-	

SHEET NO. 22
32 SHEETS

** SECTION 2006-032 BY
CONTRACT NO. 60B86

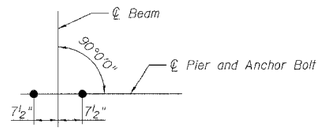

DETAIL A

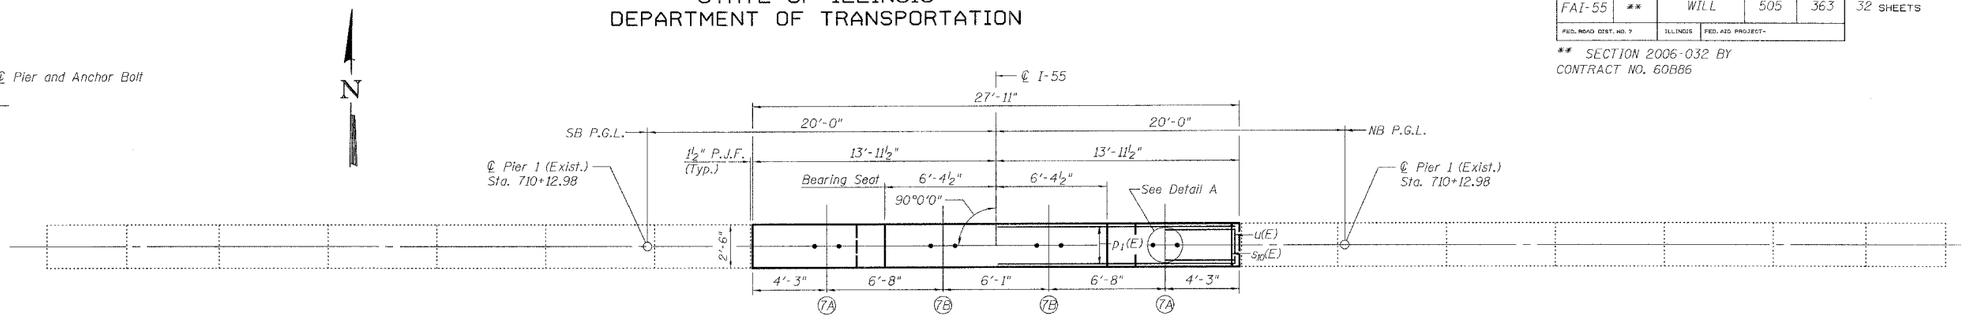

TOP PLAN

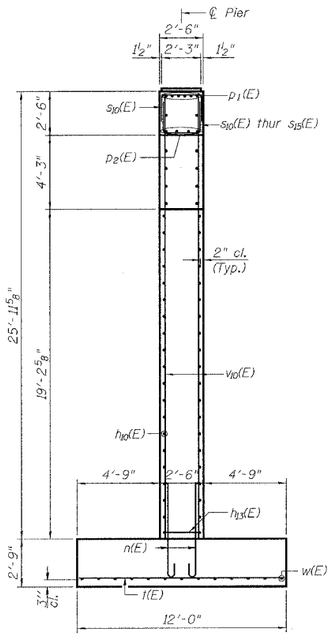

END VIEW

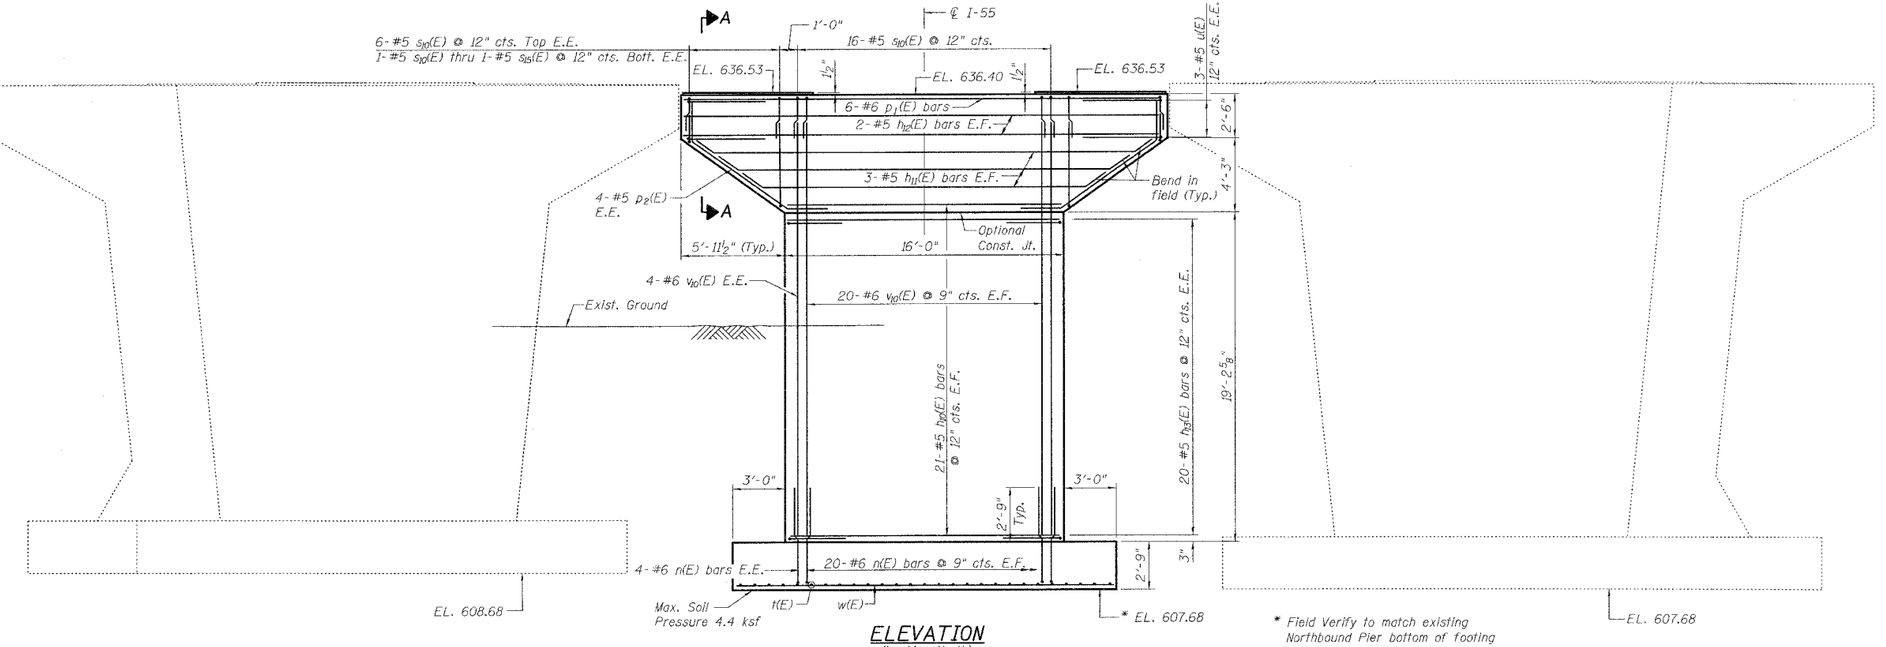

ELEVATION
(Looking North)

* Field Verify to match existing Northbound Pier bottom of footing elevation.

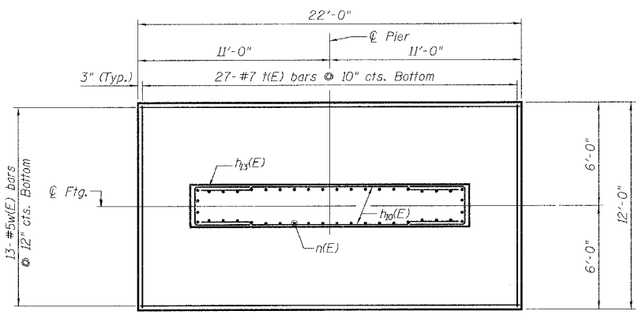

FOOTING PLAN

LEGEND:

P.J.F.	Preformed Joint Filler
E.F.	Each Face
E.E.	Each End

Notes:

1. Space reinforcement bars in steps to miss anchor bolts.
2. All exposed edges shall have standard ¾" chamfers except as noted.
3. Reinforcement bars designated (E) shall be epoxy coated.
4. See Sheet No. 24 for Section A-A.
5. Pour step monolithically with cap.

DESIGNED	P. PILARSKI
CHECKED	M. SHAIKH
DRAWN	A. ASKARI
CHECKED	M. SHAIKH

Date: 6/30/2006

PIER 1 WIDENING
I-55 OVER MS (ABANDONED) R.R.
FAI ROUTE 55-SEC. 2006-032 BY
WILL COUNTY
STA. 710+34.86
STRUCTURE NO. 099-0022 (NB)
STRUCTURE NO. 099-0023 (SB)

PB PARSONS BRINCKERHOFF

6/30/2006 4:21:34 PM G:\16817A\Struct\Cadd\Pre-Final\MS RR\Final Bridge Contract\092206-60B86-000-000-022.dgn