CONTRACT NO. 60B86

F.A. RTE.	SECTION	COUNTY	TOTAL SHEETS	SHEET NO.
55	2006-032 BY	WILL	505	431
STA. 593+00.00		TO STA. 594+00.00		
FED. ROAD DIST. NO.		ILLINOIS	FED. AID PROJECT	

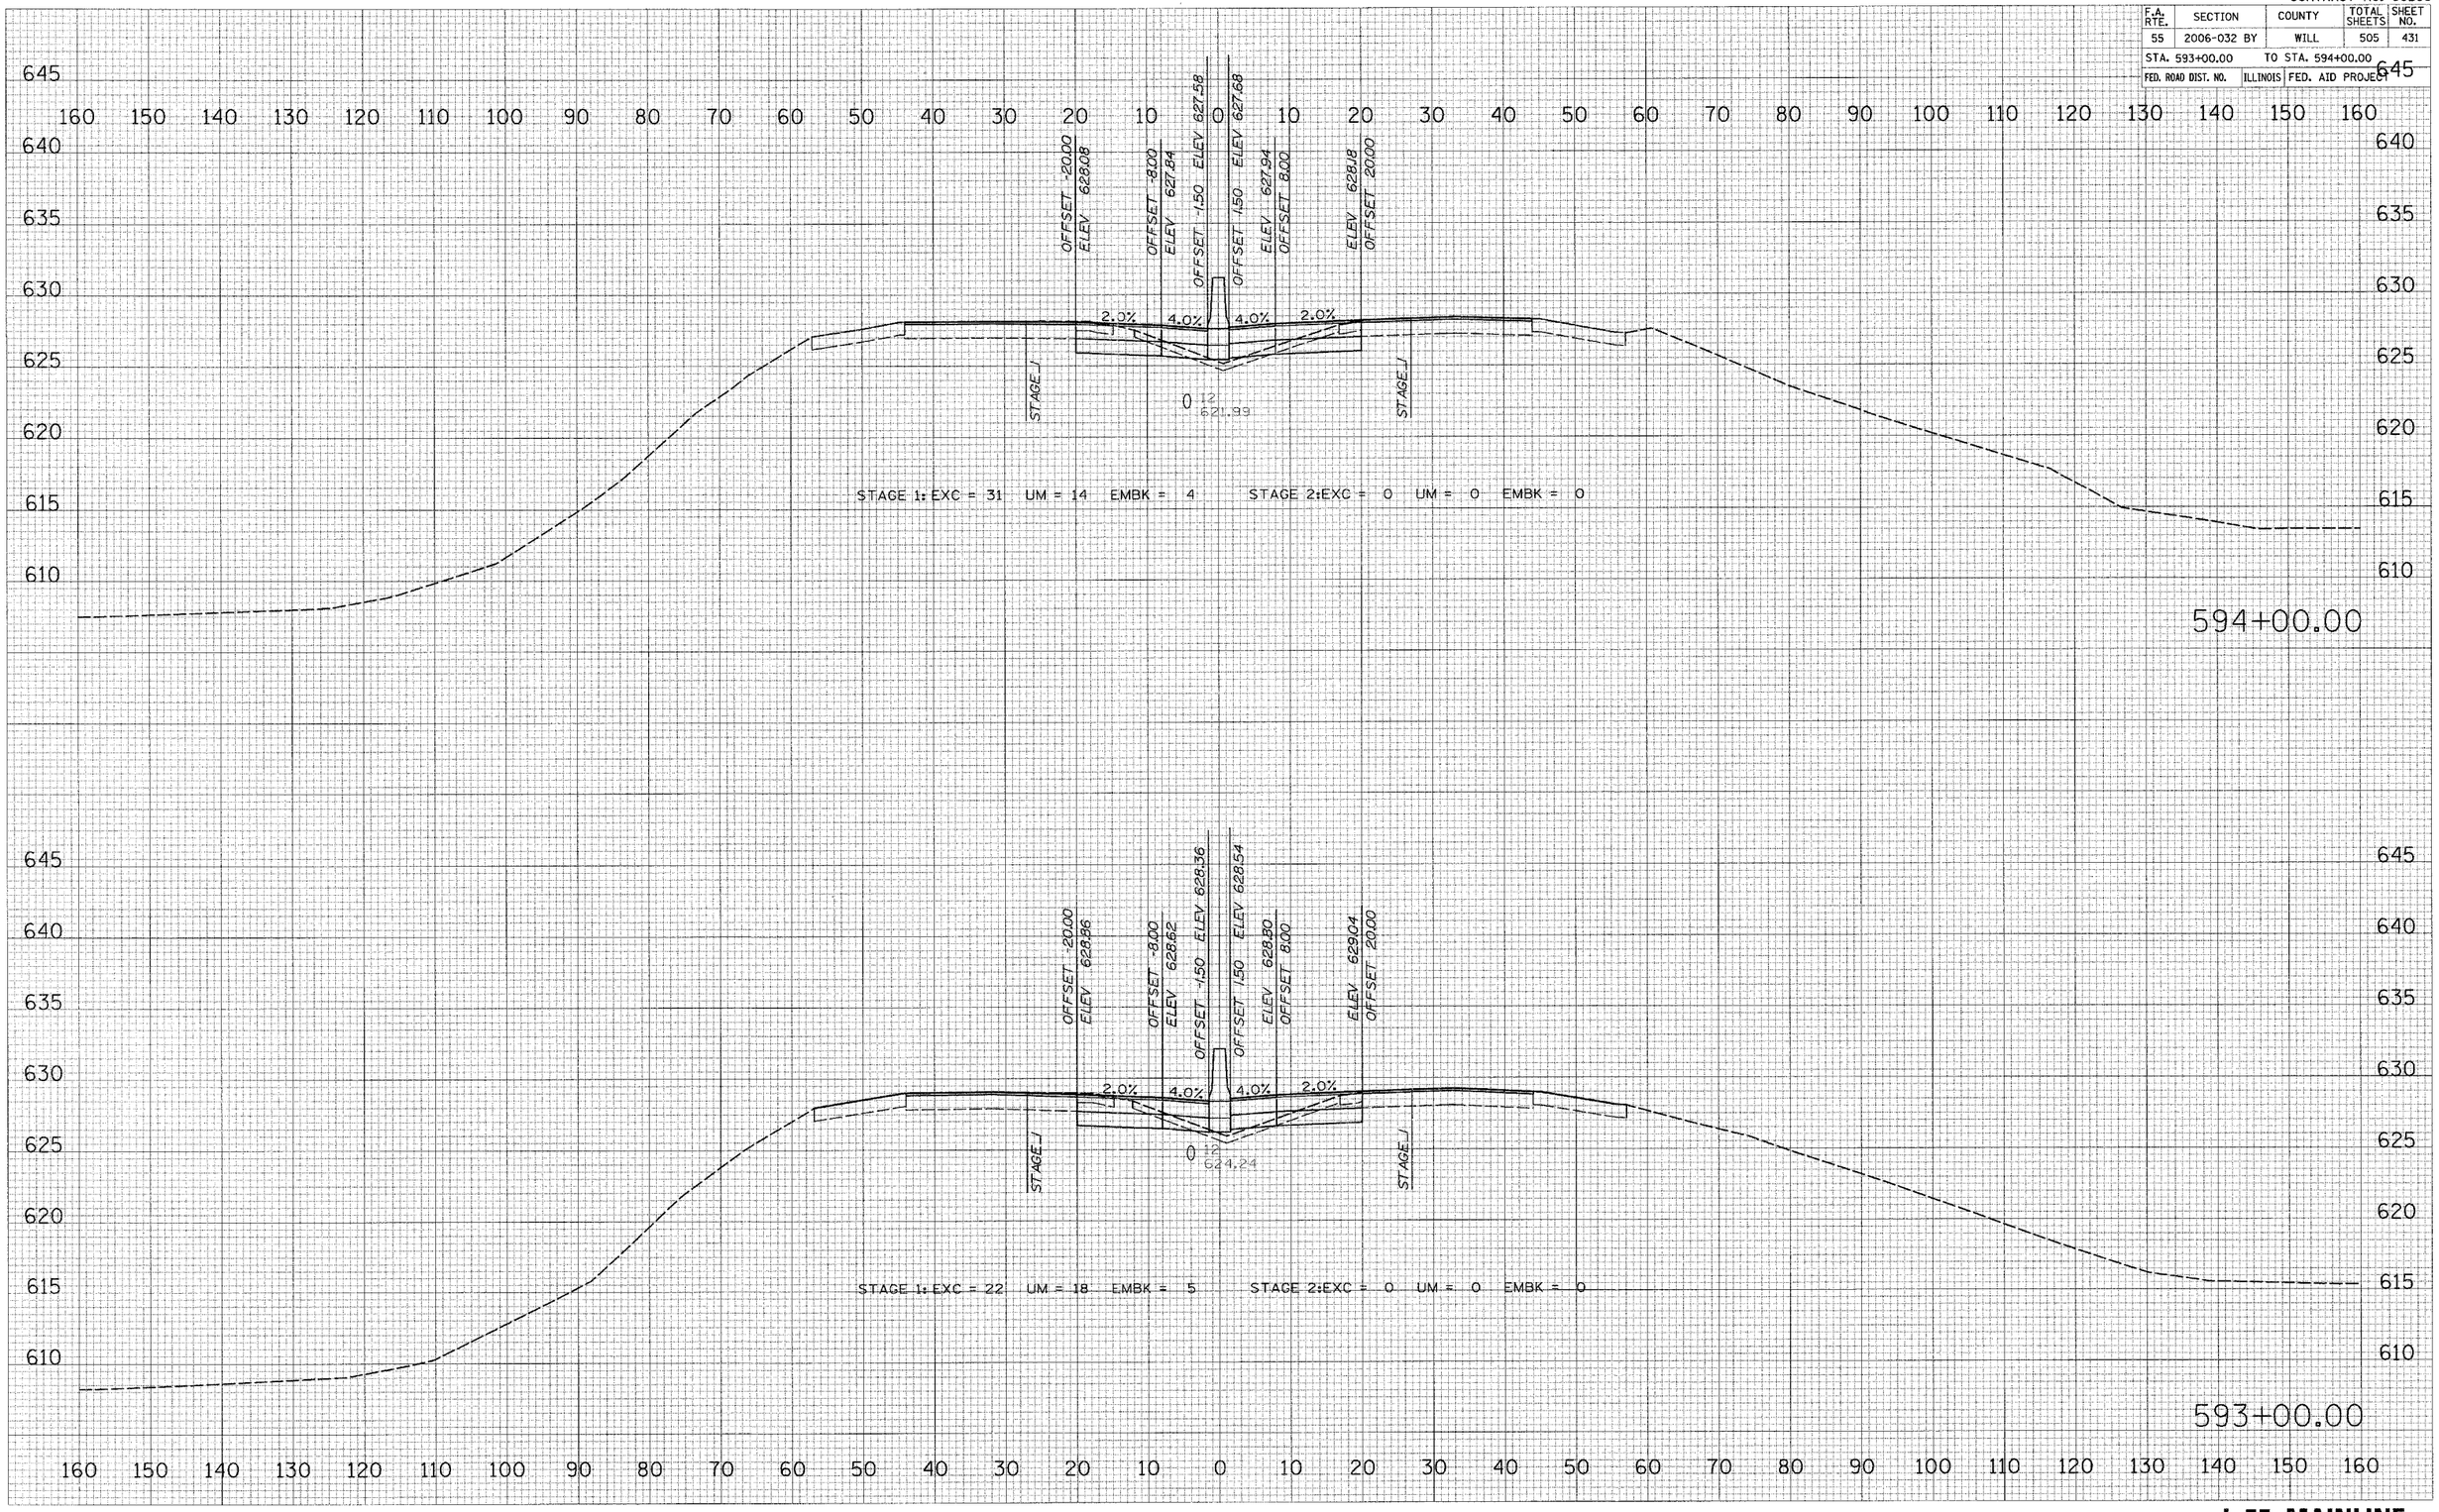

FINAL SURVEY	BY	DATE
SURVEYED		
PLOTTED		
NOTE BOOK	TEMPLATE	
MD	AREAS CHECKED	

ORIGINAL SURVEY	BY	DATE
SURVEYED		
PLOTTED		
NOTE BOOK	TEMPLATE	
MD	AREAS CHECKED	

PLOT DATE = 6/30/2006
FILE NAME = #FILE1#
PLOTTED BY = #USER1#
USER NAME = #USER#

I–55 MAINLINE